


SITE PLAN scale 1-500

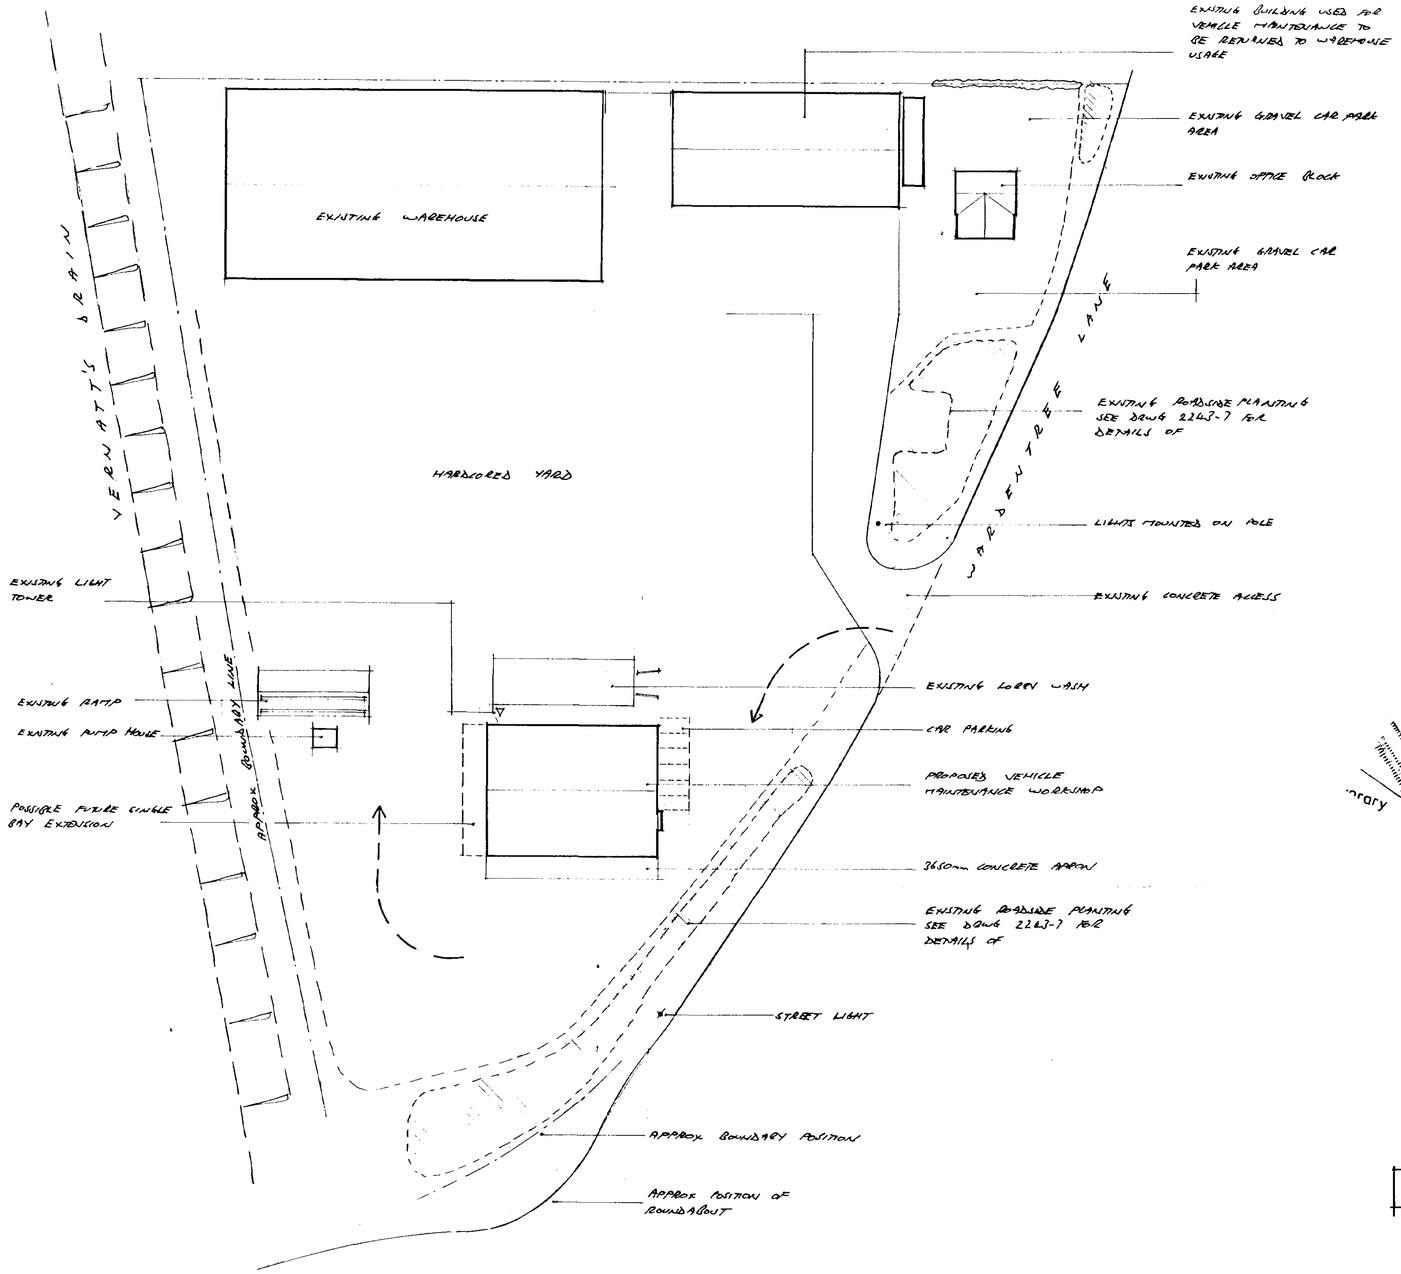

LOCATION PLAN scale 1-2500

29 JUL 1997
Ref: 0840/cn

CONTRACTOR TO CHECK ALL DIMENSIONS ON SITE BEFORE WORK COMMENCES.


revision	date	init.	revision details

PODDINGTONS
Architectural Design Consultants
44 Double Street, Spalding, Lincs. PE11 2AB
Tel: 0775 761856 & 768296. Fax: 0775 710218


project
R. GARN TRANSPORT LTD
WARDENTREE LANE
SPALDING

drawing
SITE & LOCATION PLAN

scale	drawing no
AS SHOWN	2710-2
date: JULY 97	drawn / checked

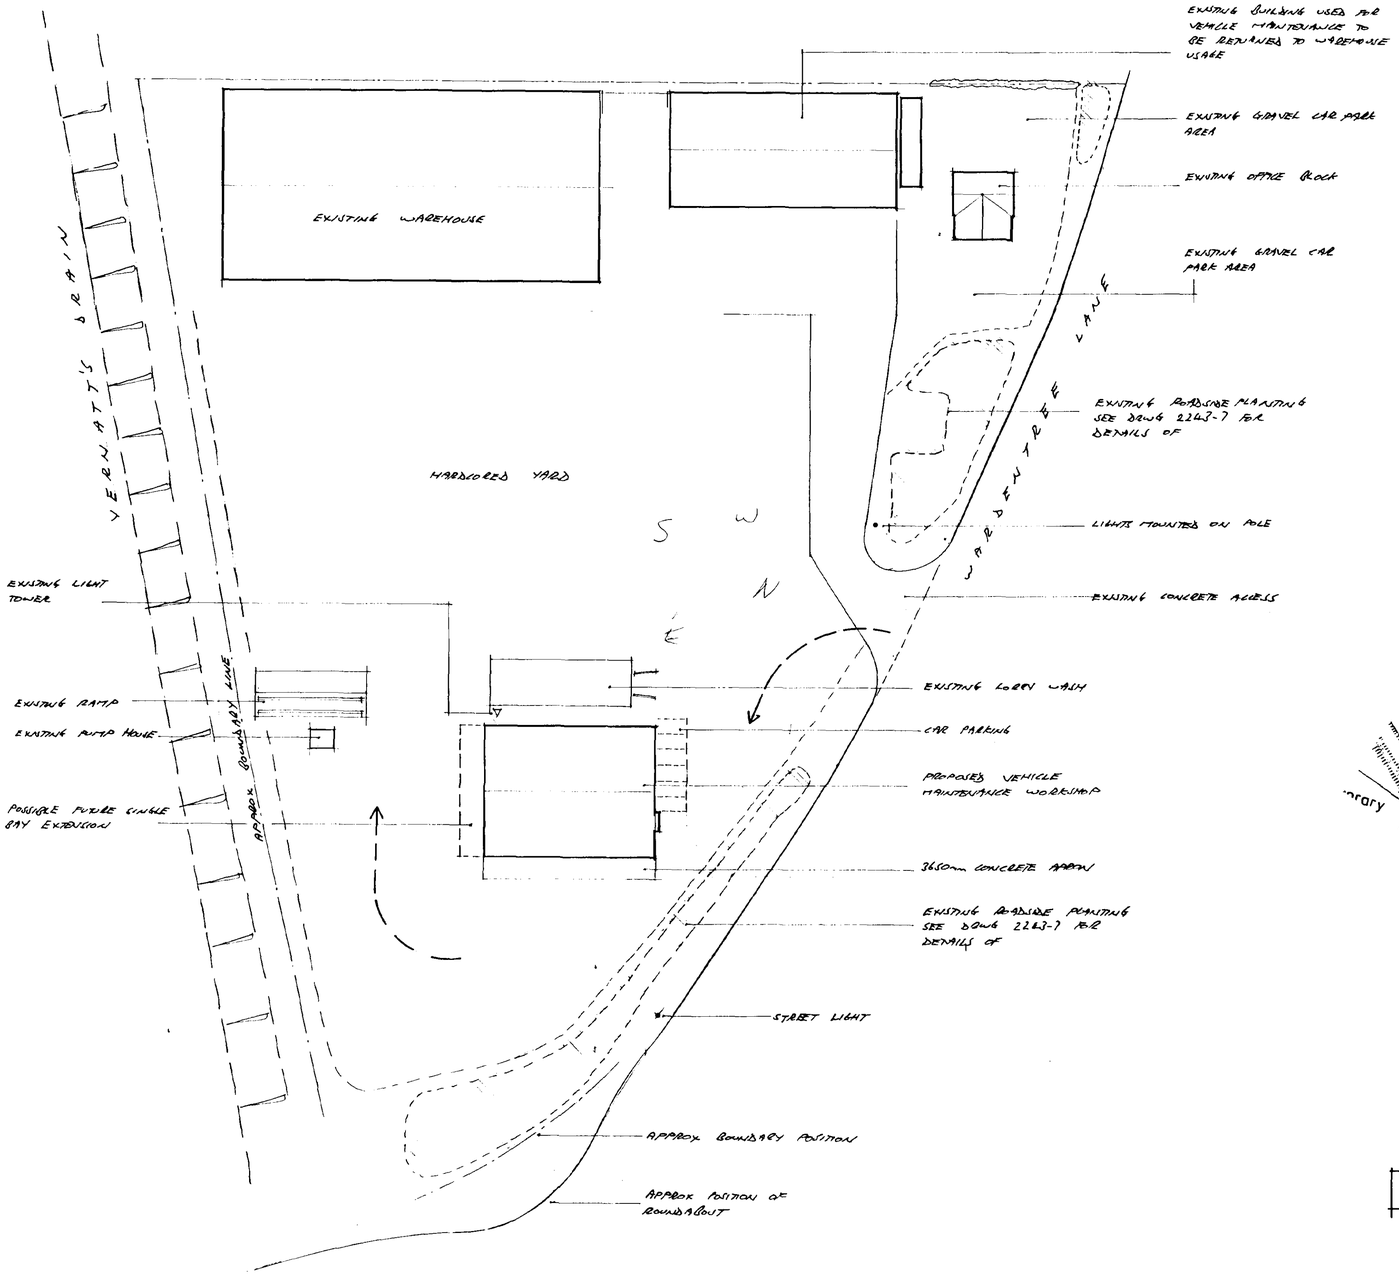

SITE PLAN scale 1-500

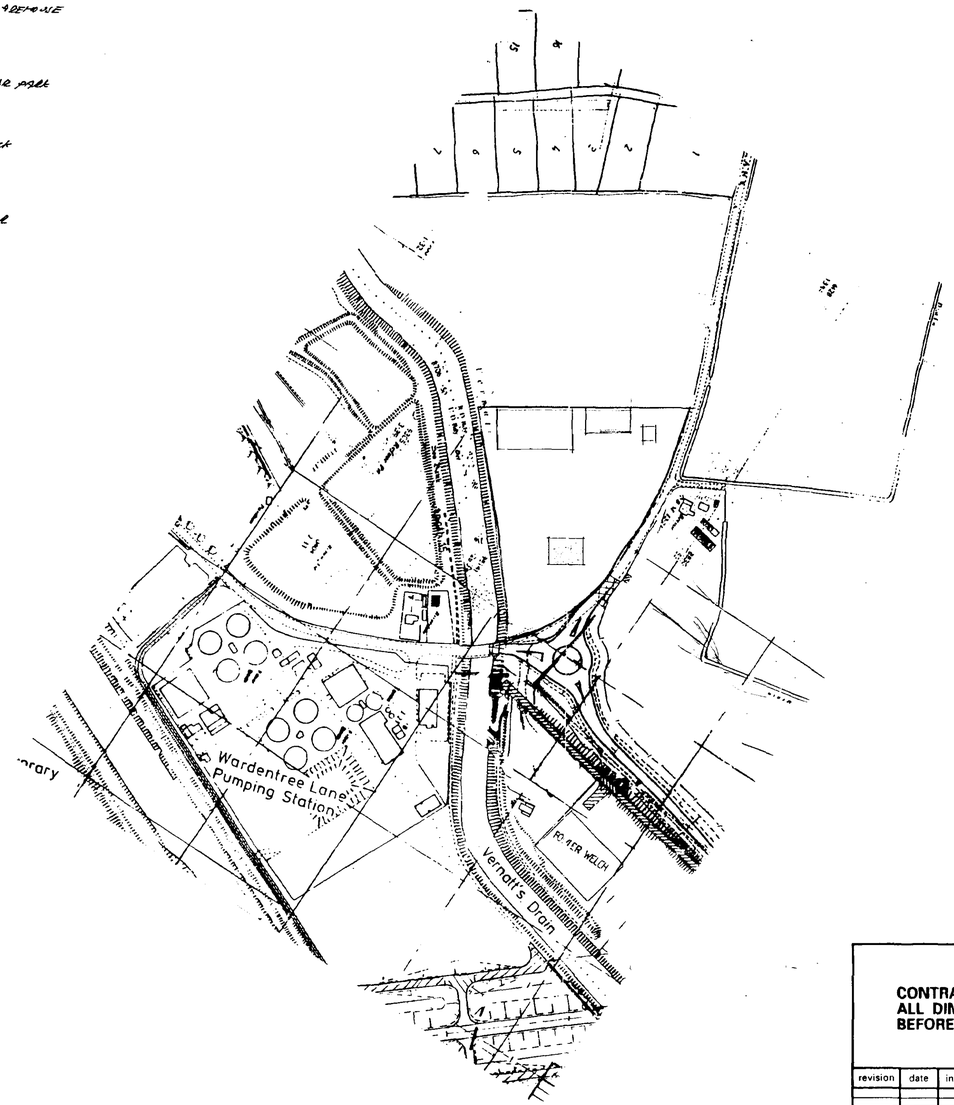

LOCATION PLAN scale 1-2500

25 JUL 1997
Ref: 0840/en

CONTRACTOR TO CHECK ALL DIMENSIONS ON SITE BEFORE WORK COMMENCES.

revision	date	init.	revision details

PODDINGTONS

Architectural Design Consultants


44 Double Street, Spalding, Lincs. PE11 2AB
Tel: 01775 761856 & 768296. Fax: 01775 710218

project
R. GARN TRANSPORT LTD
WARDENTREE LANE
SPALDING


DETERMINED
PLAN

drawing
SITE & LOCATION PLAN


scale	drawing no
AS SHOWN	2710-2
date: JULY 97	drawn:
	checked:

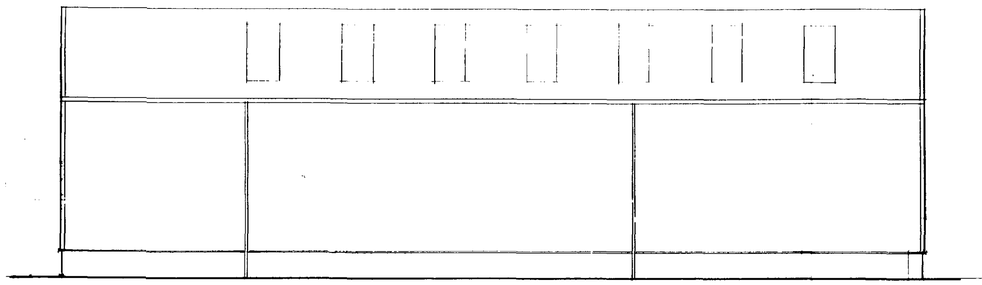


SOUTH WEST

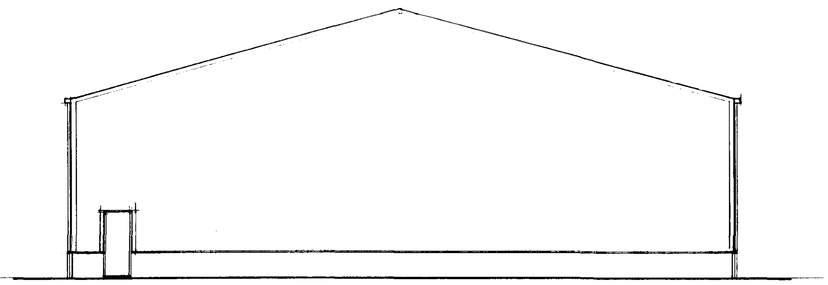

SOUTH EAST

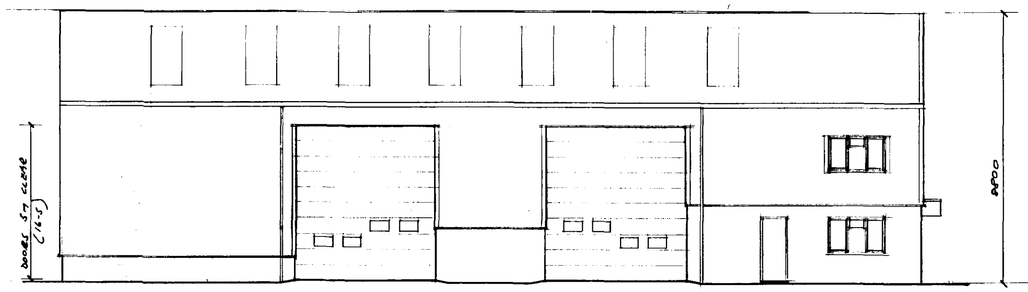

NORTH EAST

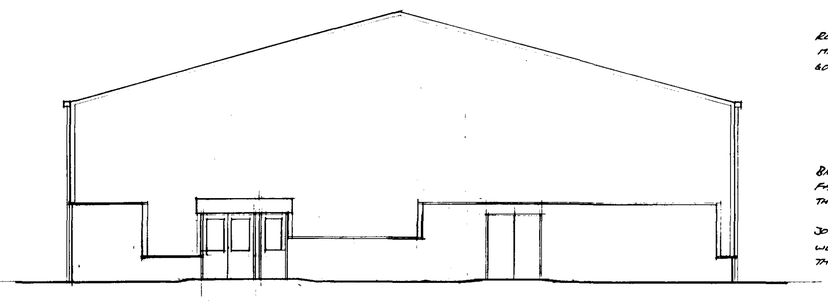


NORTH WEST


ROOF & WALL CLADDING
MILL FINISH ALUMINIUM OR
GOOSEWING GREY HP200.

BRICKS
FACE BRICKS TO MATCH
THOSE ON OFFICE

JOINERY
WOOD GRAIN PVC TO MATCH
THOSE ON OFFICE.

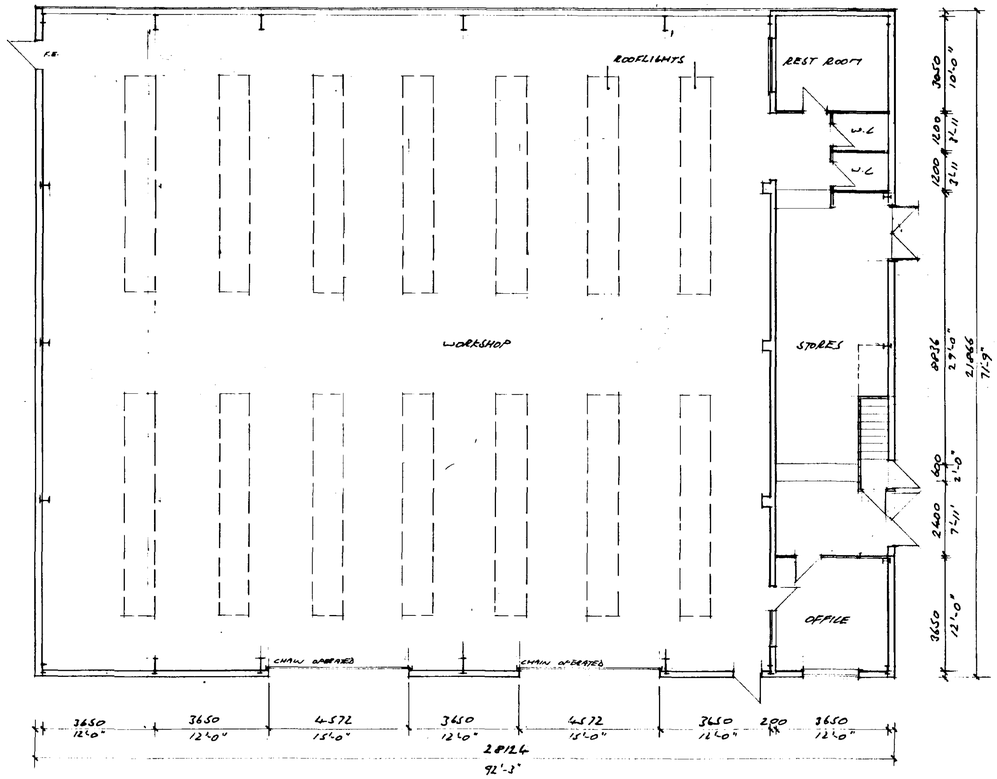

GROUND FLOOR

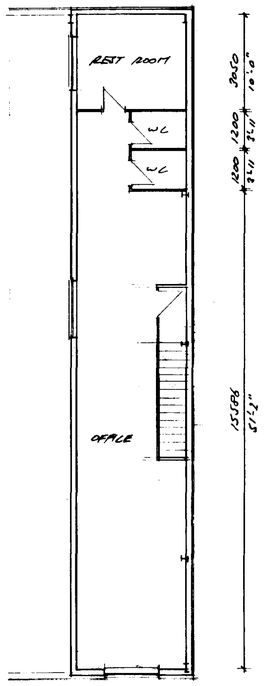

FIRST FLOOR

SOUTH ... HOUGH...
29 JUL 1997
Ref: 0840/97

CONTRACTOR TO CHECK
ALL DIMENSIONS ON SITE
BEFORE WORK COMMENCES.

revision	date	init.	revision details
A	6.6.97	RG	WIDEN ACCESS
B	10.7.97	RG	" "

PODDINGTONS
Architectural Design Consultants
44 Double Street, Spalding, Lincs. PE11 2AB
Tel: 01775 761856 & 768296. Fax: 01775 710218

project
R. GARN TRANSPORT LTD.
WARDENTREE LANE,
SPALDING.

DETERMINED PLAN

drawing

scale 1:100


drawing no 2710-1

A0


date APRIL 97

drawn RL


checked

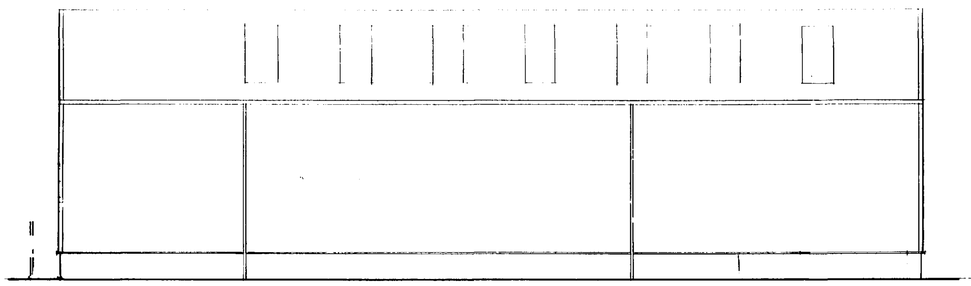


SOUTH WEST

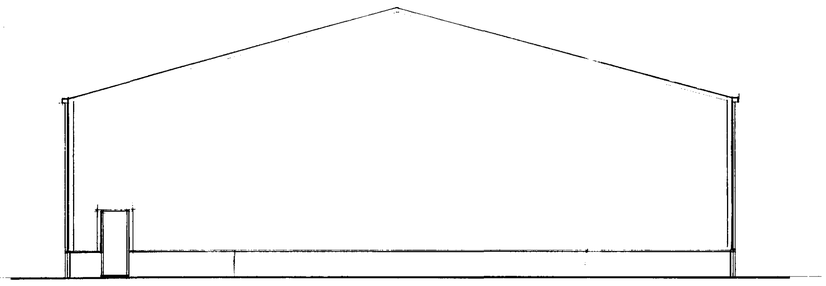

SOUTH EAST

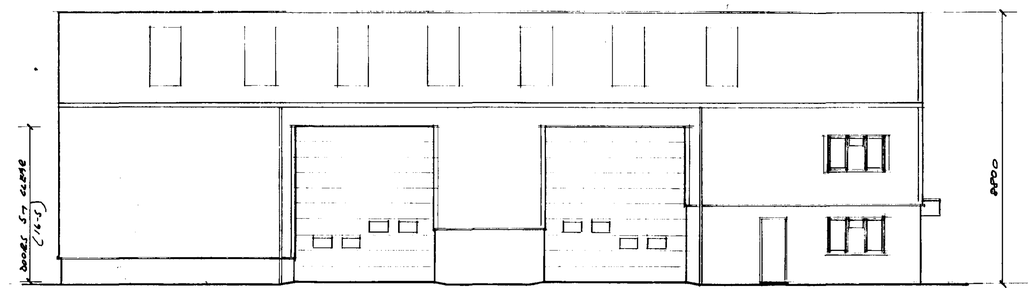

NORTH EAST

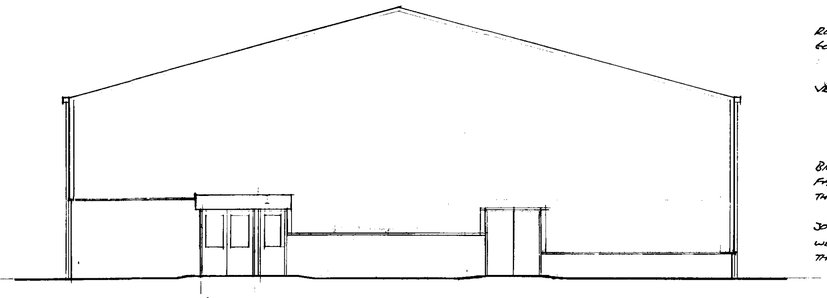


NORTH WEST

ROOF & WALL CLADDING
GOOSEWING GREY HP200


VEHICULAR ACCESS DOORS POPPY RED HP200

BRICKS
FACE BRICKS TO MATCH
THOSE ON OFFICE

JOINERY
WOOD GRAIN PVC TO MATCH
THOSE ON OFFICE.

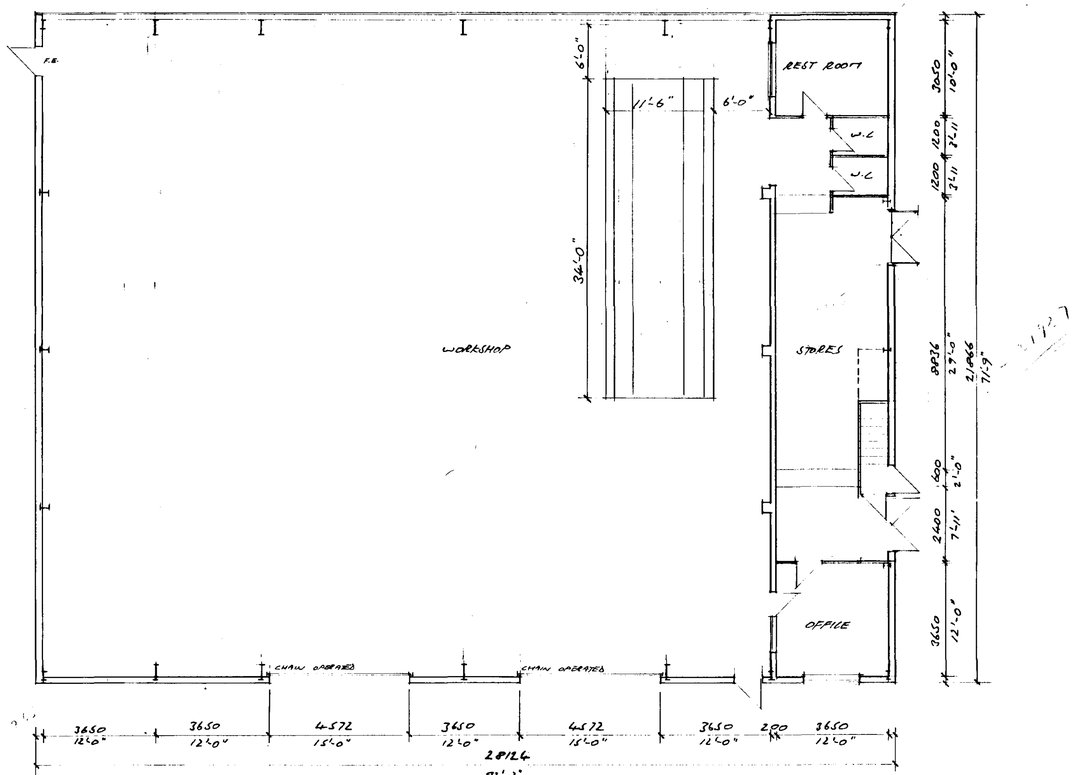

GROUND FLOOR

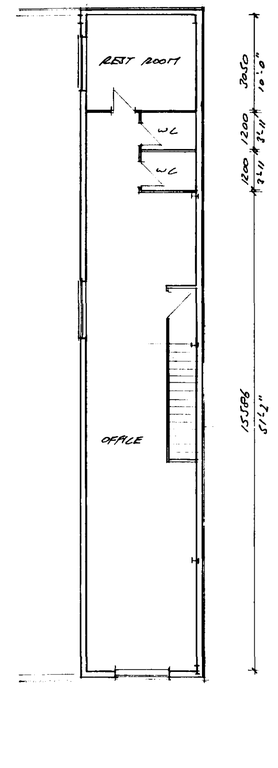

FIRST FLOOR

CONTRACTOR TO CHECK ALL DIMENSIONS ON SITE BEFORE WORK COMMENCES.

revision	date	init.	revision details
A	6-6-97	RJ	CLIENTS REVS
B	10-9-97	RJ	"
C	12-11-97	RJ	ORDER INFORMATION ADD RAMP
D	26-11-97	RJ	PAT CLADDING LINE N/W ELEVATION + ADD RED VEHICULAR DOORS.

AMENDED PLAN
Ref. A1

SOUTH HOLLAND DC
HOUSING & PLANNING
26 NOV 1997
Ref: 0840/97

PODDINGTONS
Architectural Design Consultants
44 Double Street, Spalding, Lincs. PE11 2AB
Tel: 01775 761856 & 768296. Fax: 01775 710218

project
R. GARN TRANSPORT LTD.
WARDENTREE LANE,
SPALDING.

drawing

scale	drawing no
1:100	2710-1
date: APRIL 97	drawn RJ / checked

A | B | C | D