
DO NOT SCALE THIS DRAWING. THE CONTRACTOR IS DEEMED TO HAVE CHECKED ALL DIMENSIONS ON SITE AND REPORT ANY DISCREPANCIES TO OGLESBY & LIMB LTD.
THE CONTENTS OF THIS DRAWING ARE COVERED BY COPYRIGHT AND REMAIN THE PROPERTY OF OGLESBY & LIMB LTD. WRITTEN APPROVAL MUST BE OBTAINED FROM OGLESBY & LIMB LTD PRIOR TO DUPLICATION OR REPRODUCTION OF THIS DRAWING OR ITS CONTENTS.
ANY DIMENSIONS NOT SHOWN ARE TO BE CHECKED AND AGREED WITH OGLESBY & LIMB LTD.

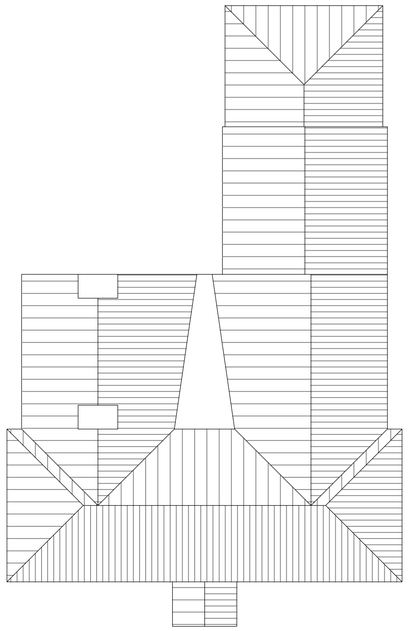

Roof Plan as existing
Scale 1 : 100




West Elevation as existing
Scale 1 : 100



North Elevation as existing
Scale 1 : 100




East Elevation as existing
Scale 1 : 100

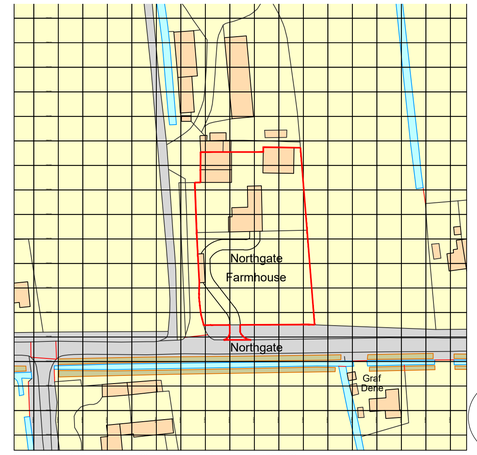

Ordnance Survey, (c) Crown Copyright 2021. All rights reserved. Licence number 100022432


Site Location Plan as existing
Scale 1 : 1250

SCALE 1 : 1250
SCALE 1 : 1
0m 10m 20m 40m 60m 80m 100m 120m
0m 8mm 16mm 40mm 56mm 80mm 100mm

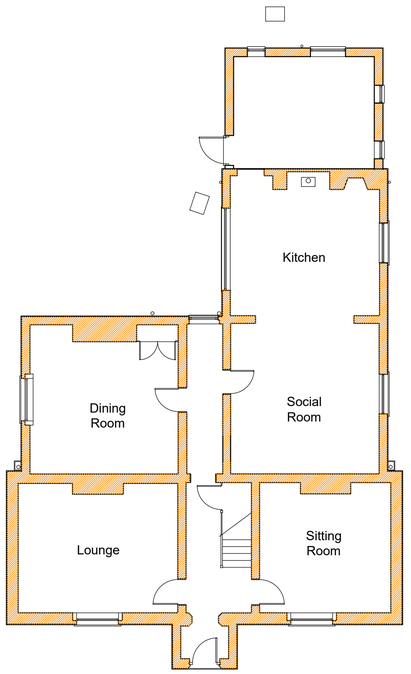


Ground Floor Plan as existing
Scale 1 : 100

SCALE 1 : 100
SCALE 1 : 1
0m 1m 2m 4m 6m 8m 10m
0m 10mm 20mm 40mm 60mm 80mm 100mm

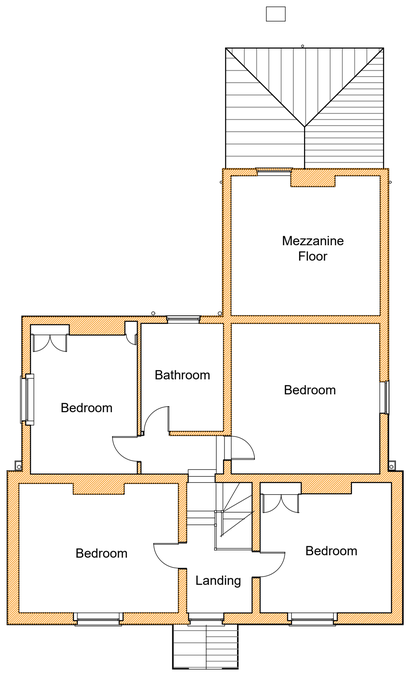

First Floor Plan as existing
Scale 1 : 100

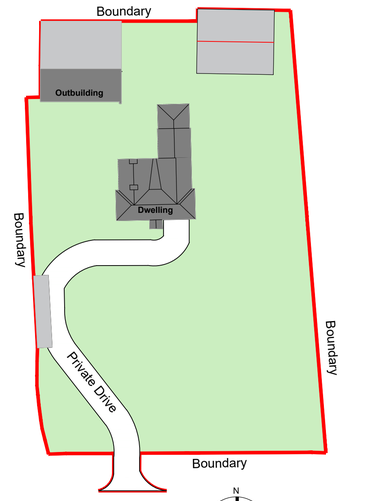

Site Plan as existing
Scale 1 : 500

SCALE 1 : 500
SCALE 1 : 1
0m 5m 10m 20m 30m 40m 50m
0m 10mm 20mm 40mm 60mm 80mm 100mm

Ref.	Date	Description	Initial
B	22.07.21	Planning Application Issue	RCW
A	15.07.21	General update.	RCW

Oglesby & Limb Ltd
Chartered Architect
Suite1, Market Chambers
12 Market Place, Spalding, Lincs
PE11 1SL
Tel: 01775 761196
e-mail: design@o-l-ltd.co.uk

Client:
Mary Adams

Project:
Proposed Works to dwelling & barn
Northgate Farm House
West Pinchbeck
PE11 3TB

Drawing Title:
Dwelling
Plans, site plan, location plan & elevations
as existing
GENERAL ISSUE

Date:	Scale:
03.06.21	as shown @ A1
Drawn by: AJO	Checked by: AJO

Drawing Number: **A1529-01**
Rev: **B**