


DO NOT SCALE THIS DRAWING. THE CONTRACTOR IS DEEMED TO HAVE CHECKED ALL DIMENSIONS ON SITE AND REPORT ANY DISCREPANCIES TO OGLESBY & LIMB LTD.
THE CONTENTS OF THIS DRAWING ARE COVERED BY COPYRIGHT AND REMAIN THE PROPERTY OF OGLESBY & LIMB LTD. WRITTEN APPROVAL MUST BE OBTAINED FROM OGLESBY & LIMB LTD PRIOR TO DUPLICATION OR REPRODUCTION OF THIS DRAWING OR ITS CONTENTS.
ANY DIMENSIONS NOT SHOWN ARE TO BE CHECKED AND AGREED WITH OGLESBY & LIMB LTD.

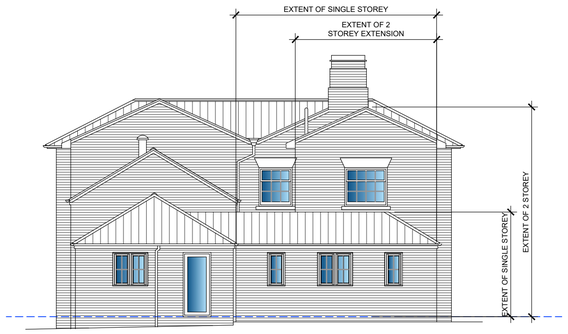


North Elevation as proposed
Scale 1 : 100

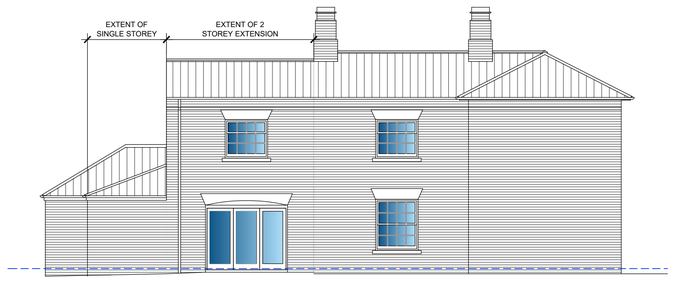


West Elevation as proposed
Scale 1 : 100

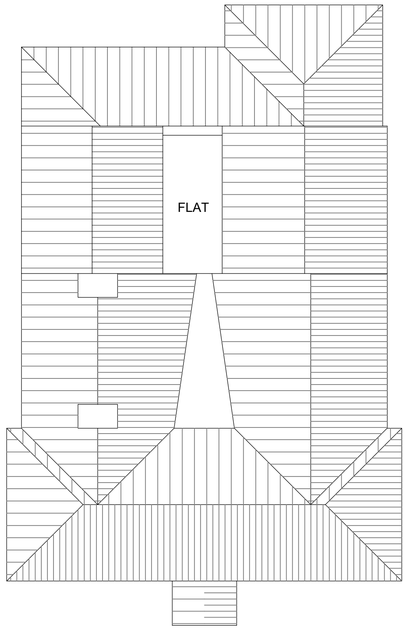


Roof Plan sketch option 1
Scale 1 : 100

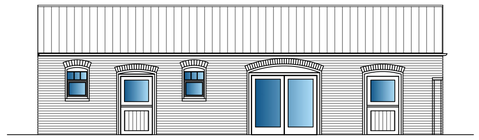


North Elevation as proposed
Scale 1 : 100

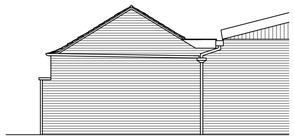

East Elevation as proposed
Scale 1 : 100

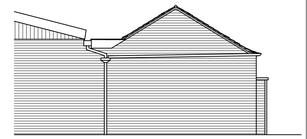


West Elevation as proposed
Scale 1 : 100

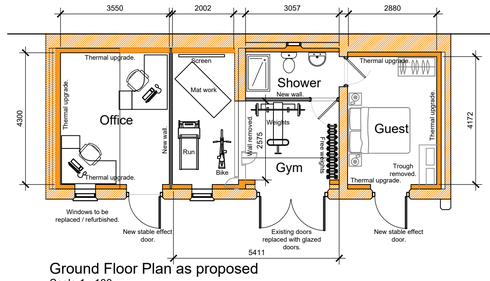


Ground Floor Plan as proposed
Scale 1 : 100


SCALE 1 : 100
SCALE 1 : 1
0m 1m 2m 4m 6m 8m 10m
0m 10mm 20mm 40mm 60mm 80mm 100mm

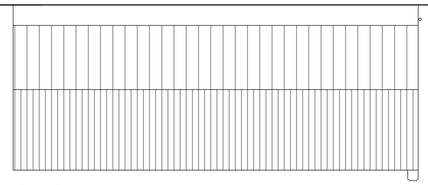


Roof Plan as proposed
Scale 1 : 100

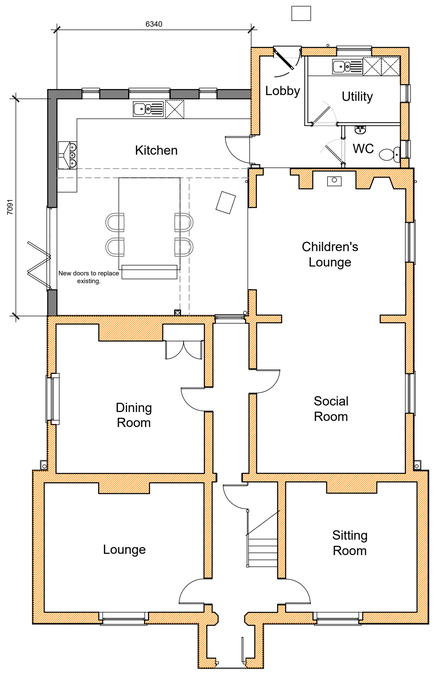

Ground Floor Plan as proposed
Scale 1 : 100

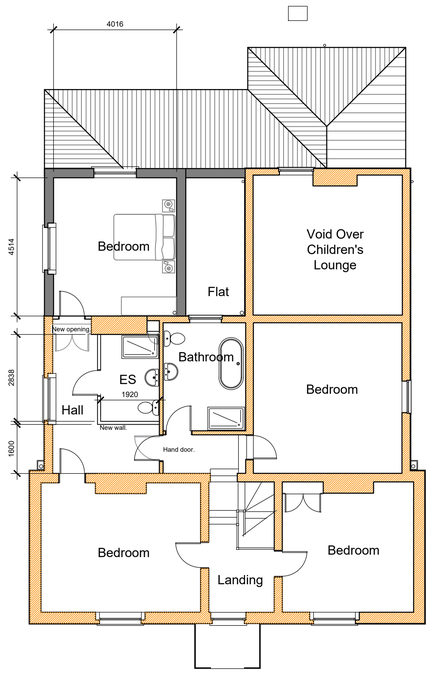

First Floor Plan as proposed
Scale 1 : 100

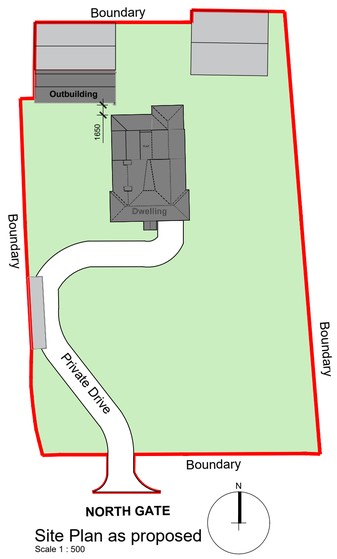

Site Plan as proposed
Scale 1 : 500

B	22.07.21	PLANNING APPLICATION ISSUE	RCW
A	15.07.21	Updated in line with client comments dated 08.07.21	RCW
Ref.	Date	Description	Initial

Oglesby & Limb Ltd
Chartered Architect
Suite1, Market Chambers
12 Market Place, Spalding, Lincs
PE11 1SL
Tel: 01775 761196
e-mail: design@o-l-ltd.co.uk

Client:
Mary Adams

Project:
Proposed Works to dwelling & barn
Northgate Farm House
West Pinchbeck
PE11 3TB

Drawing Title:
Plans, Block Plan & Elevations

PLANNING APPLICATION ISSUE

Date:	Scale:
10.06.21	as shown @ A1
Drawn by: RCW	Checked by: AJO

Drawing Number:	Rev:
A1529-04	B