



EAST ELEVATION


NORTH ELEVATION

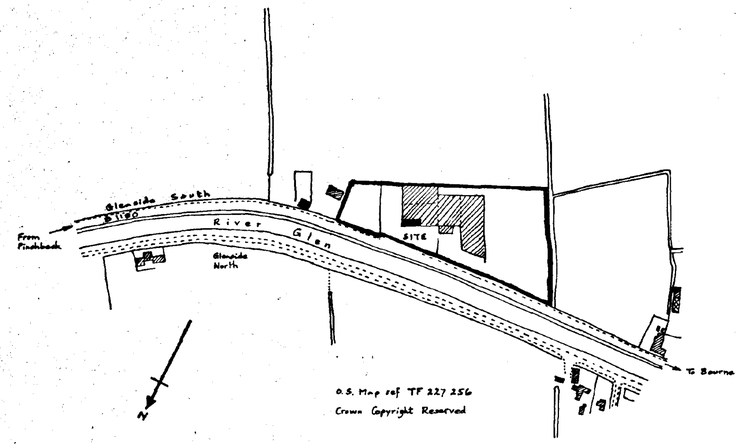

LOCATION

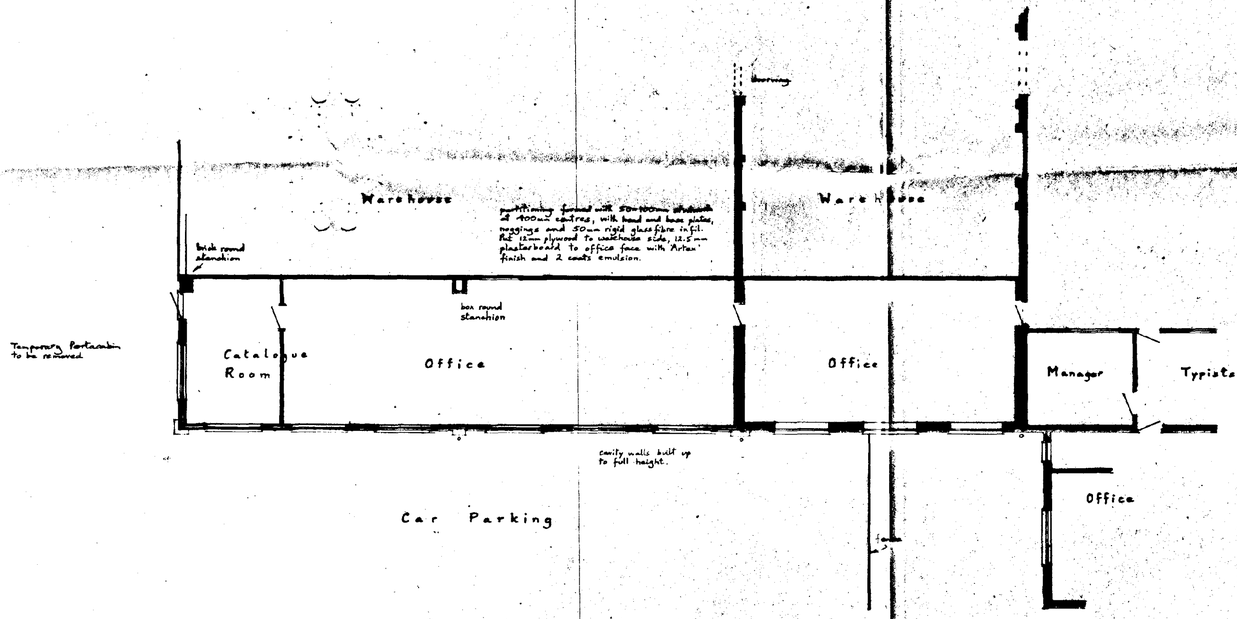

FLOOR PLAN.

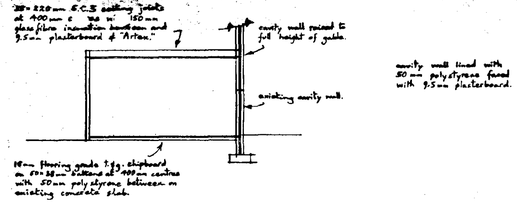

CROSS SECTION


SOUTH HOLLAND DC
HOUSING & PLANNING
-9 SEP 1996
Ref: 0843/96

Direct Garden Supplies,
Glenside South, PINCHBECK.
Office Accomodation

Written dimensions to be used in preference to scaled, and all measurements to be verified by checking on site.	Scale 1:100
Local Authority Ref. Planning	Drawing No. 960903
Building Regulations	Date Sept. 1996


A. ROFFE
BUILDING DESIGN & PLANS
1, Green Lane,
SPALDING, Lincs. PE11 2YB
Tel: 01775-723 680
©

SUMMIT

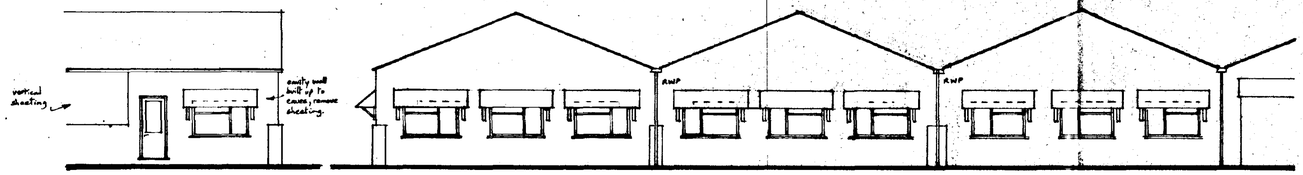


EAST ELEVATION


NORTH ELEVATION

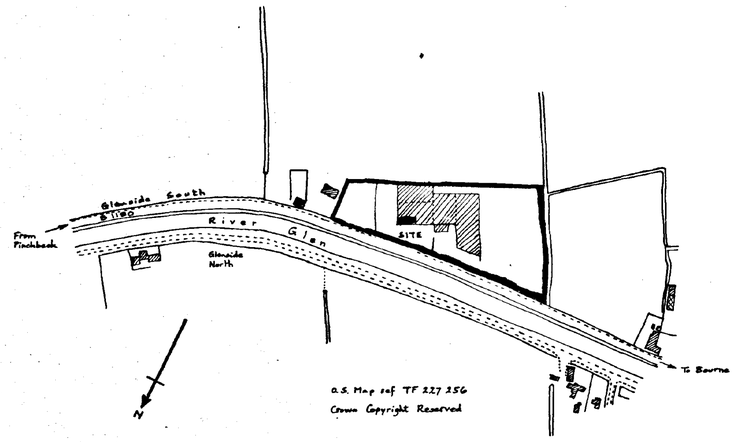

LOCATION

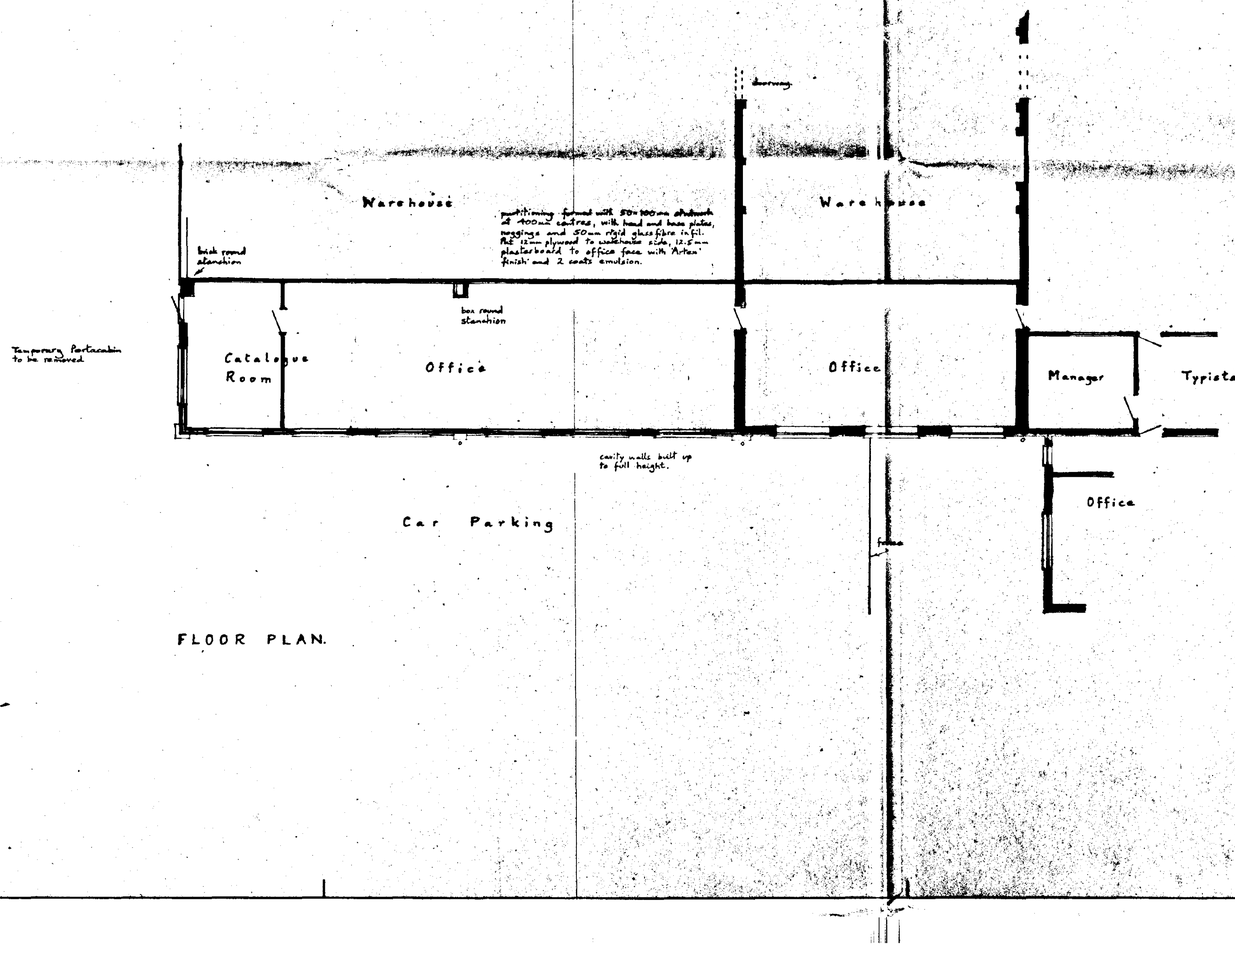

FLOOR PLAN.

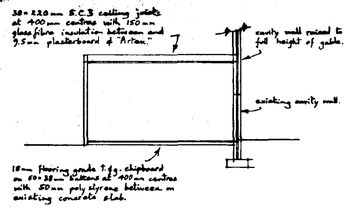

CROSS SECTION

DETERMINED PLAN

SOUTH HOLLAND DC HOUSING & PLANNING -9 SEP 1996 Ref: 0843/96

Direct Garden Supplies,
Glenside South, PINCHBECK.
Office Accomodation

Written dimensions to be used in preference to scaled, and all measurements to be verified by checking on site	Scale 1:100
Local Authority Ref. Planning	Drawing No. 960903
Building Regulations	Date Sept. 1996

A. ROFFE
BUILDING DESIGN & PLANS
1, Green Lane,
SPALDING, Lincs. PE11 2YB
Tel: 01775-723 680

2161 4951