

Elevations

Scale 1:100


Louvred vents to provide adequate air flow at high level to release vitiated air

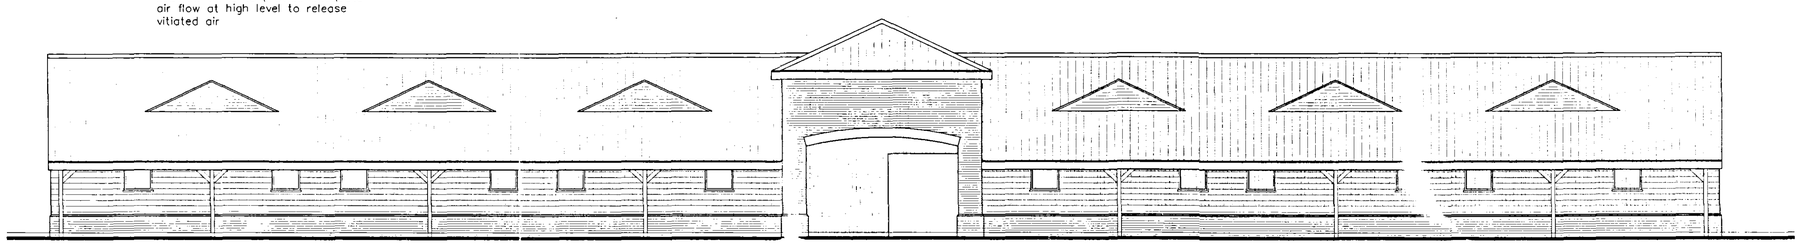

front rear

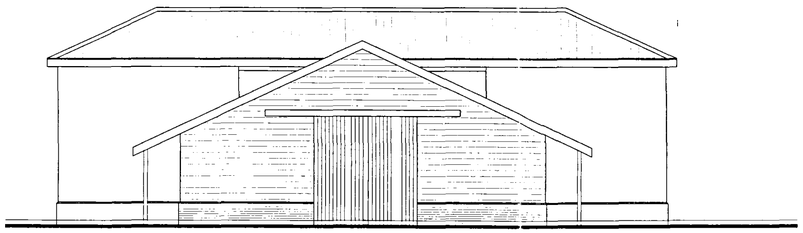

side

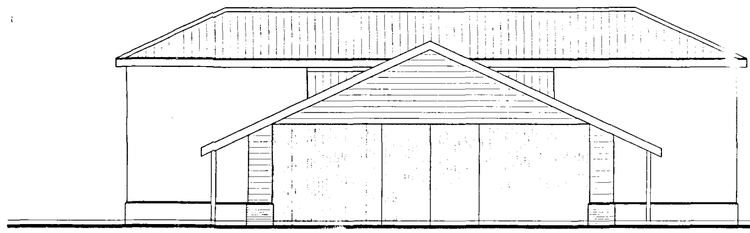


side

ROOF COVERING: Sandtoft Shire Pantile – Colour Rustic

FASCIAS: Treated timber with stain finish

RAINWATER GOODS: Black coloured half round gutters and circular downpipes to higher level roof and rc guttering to eaves overhang to lower roof - discharge to be collected in channels and directed to soakaways

WALLS: Treated Sawn Timber Traditional Weatherboard Cladding (Feather Edged or Clapboarding) with natural light stain finish above.
Clay Brick plinth in Brickwork to match Existing Office/Reception Block

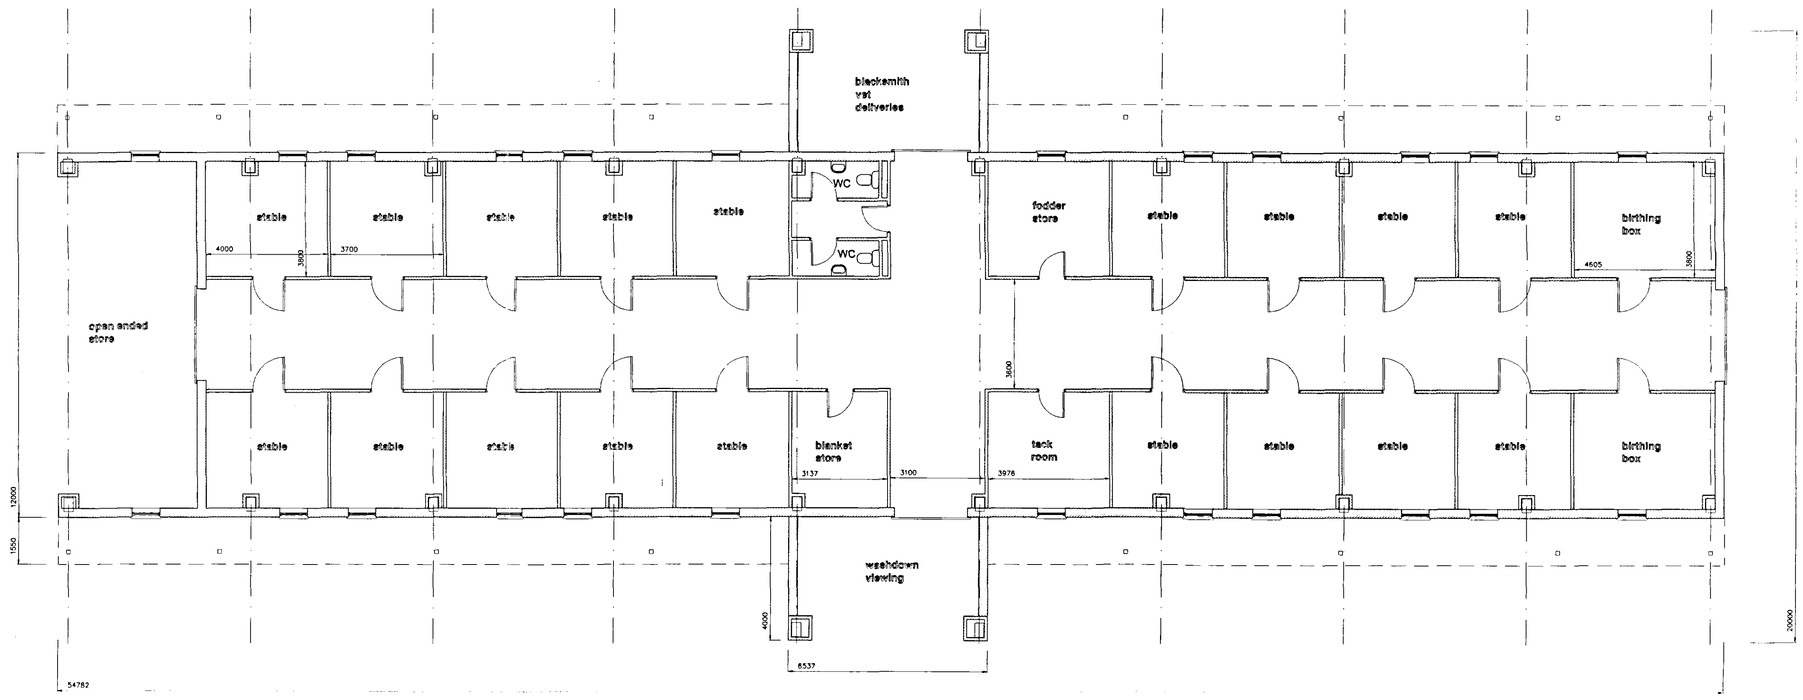

Floor Plan Scale 1:100

SHDC
Planning & Development
- 2 JUN 2006
Ref:

L. A. Building Design
Architectural and Surveying Practice
55 Hannam Boulevard
Spalding
Lincolnshire PE11 1LB
Telephone/Fax: Spalding (01775) 711437

Peter S Lithgow MCIOB MBIAT
Member of the Chartered Institute of Building and
Member of the British Institute of Architectural Technologists

project
Proposed Equestrian Development on Land at Northgate, Pinchbeck, Spalding Lincolnshire

client
JSP Holdings

drawing
GENERAL ARRANGEMENT
STABLE BLOCK

date	scale(s)
APRIL 2005	1:100,
drawn by	checked
Peter Lithgow	
job no	drawing no
05/07	01A