

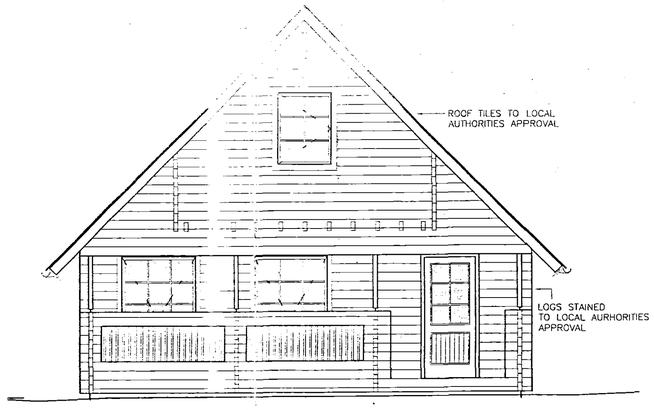



ELEVATION A (1:50)

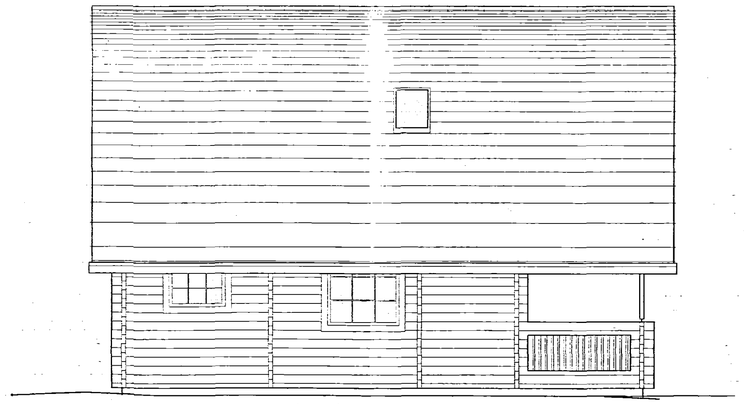


ELEVATION B (1:50)

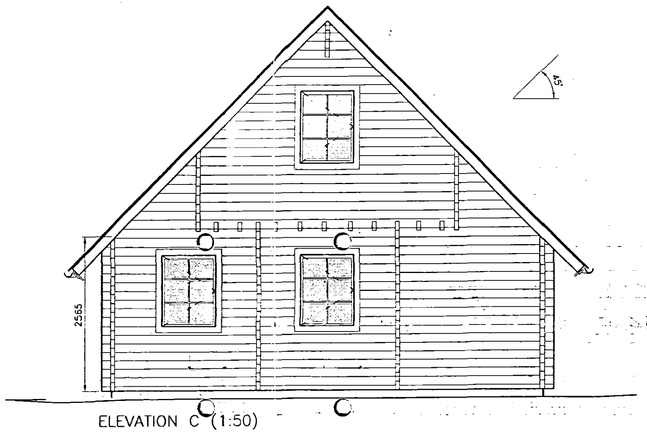


ELEVATION C (1:50)

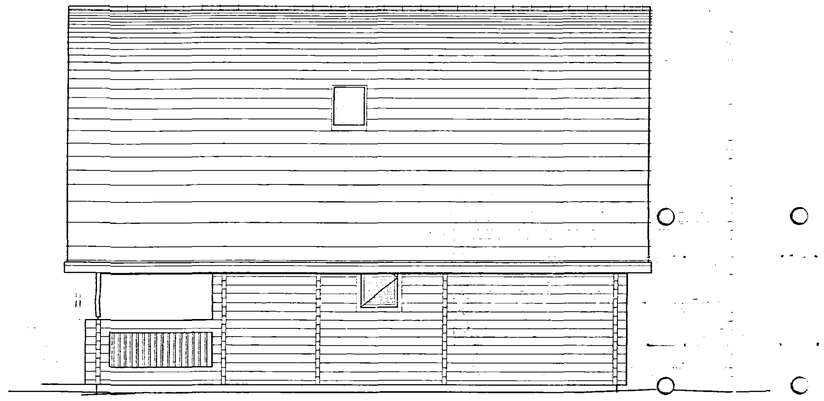

ELEVATION D (1:50)

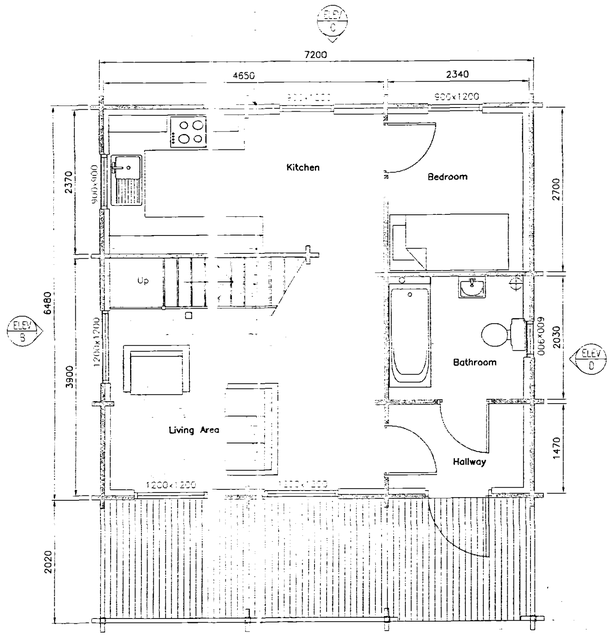

GROUND FLOOR PLAN (1:50)

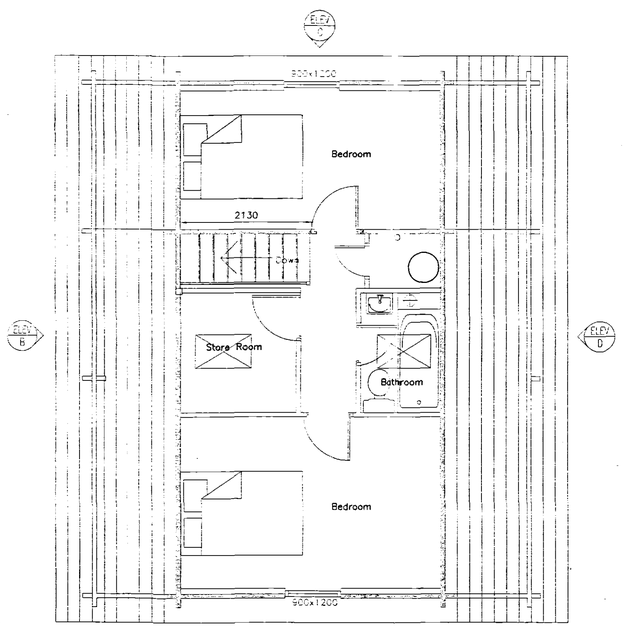

FIRST FLOOR PLAN (1:50)

NOTES

ALL LAYOUTS PLANS AND DETAILS REMAIN COPYRIGHT OF SCANDINAVIAN SYSTEMS

SHDC
Planning & Development
0 1 JUL 2005
Ref: 0847/05

No	Remarks	Date	By

Paul Waite Associates
Consulting Civil & Structural Engineers

Client: **Scandinavian Systems**
1 St COLME STREET
EDINBURGH,
EH3 6AA
Tel (0131) 225 1889 Fax (0131) 225 2678

Title: Finlodge 1

Drawing: Floor Plans & Elevations

By	Check		
SCC		FINLODGE 1	
Date: JULY 2004	Scale: 1:100	Drawing Number	Rev

ACAD TEMPLATE = A1 (1:1)