

Do not scale directly from this drawing. All discrepancies are to be brought to the attention of the Practice.
The copyright to this drawing is owned by Trevor A Clay RIBA Ltd.



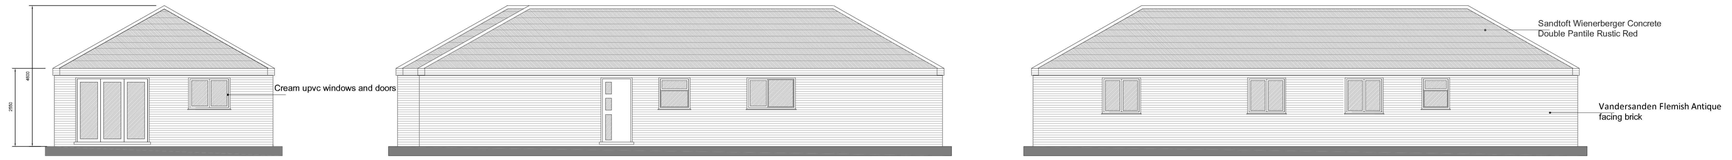

PROPOSED ELEVATIONS

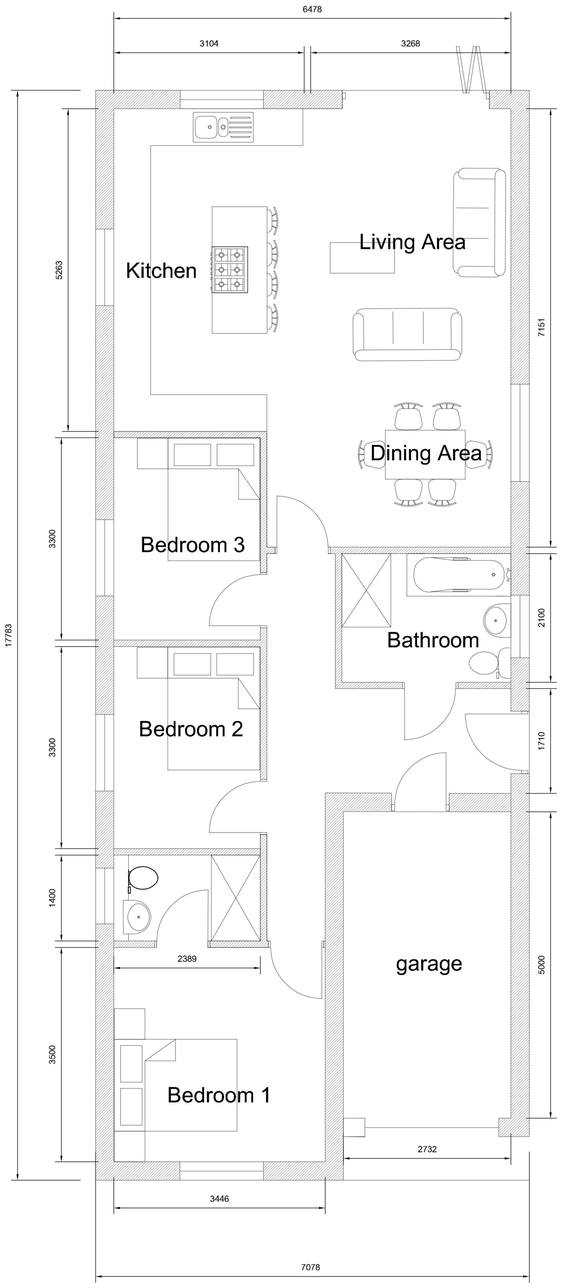

POSED FLOOR PLAN



LOCATION PLAN



PROPOSED BLOCK PLAN

Revision	Date	Drawn	Description

Client Mr M Brady

Project Plot 2 @ 202 Spalding Road, Pinchbeck.

Drawing Planning

Scale 1:50, 1:100, 1:200 1:1250 @ A1 Drawn AWM Checked TAC Date 27/09/2023

Drawing No. 23/630/PA/004

Trevor A Clay RIBA Ltd, 14 Old Fendike Road, Weston Hills, Spalding, Lincs. PE126DD
01406 380027 07778 597975 trevor@tacarchitects.co.uk www.tacarchitects.co.uk