


E L E V A T I O N S

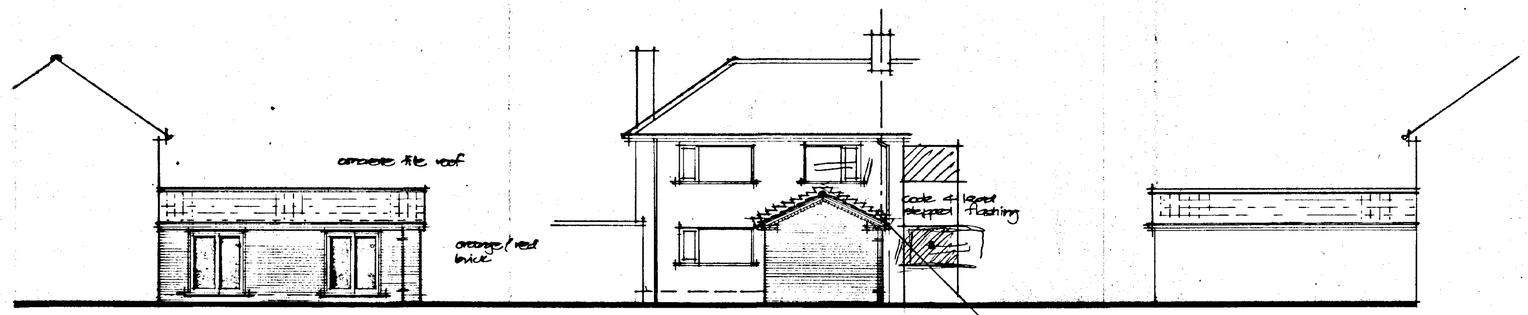


NORTHWEST SOUTHWEST SOUTHEAST

BLOCK PLAN 1 : 500

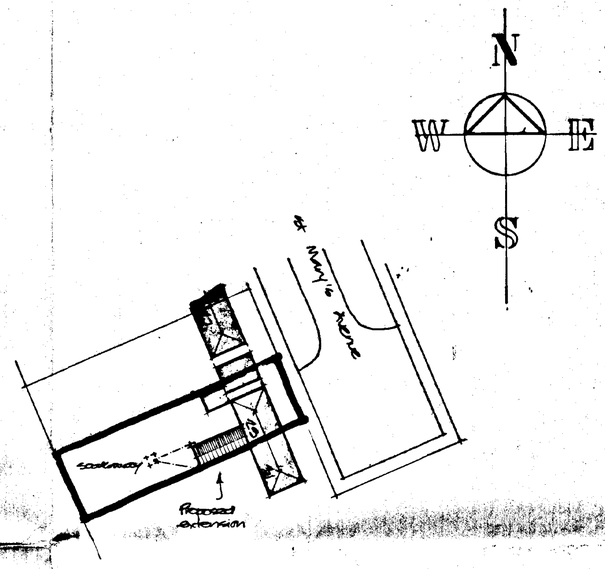

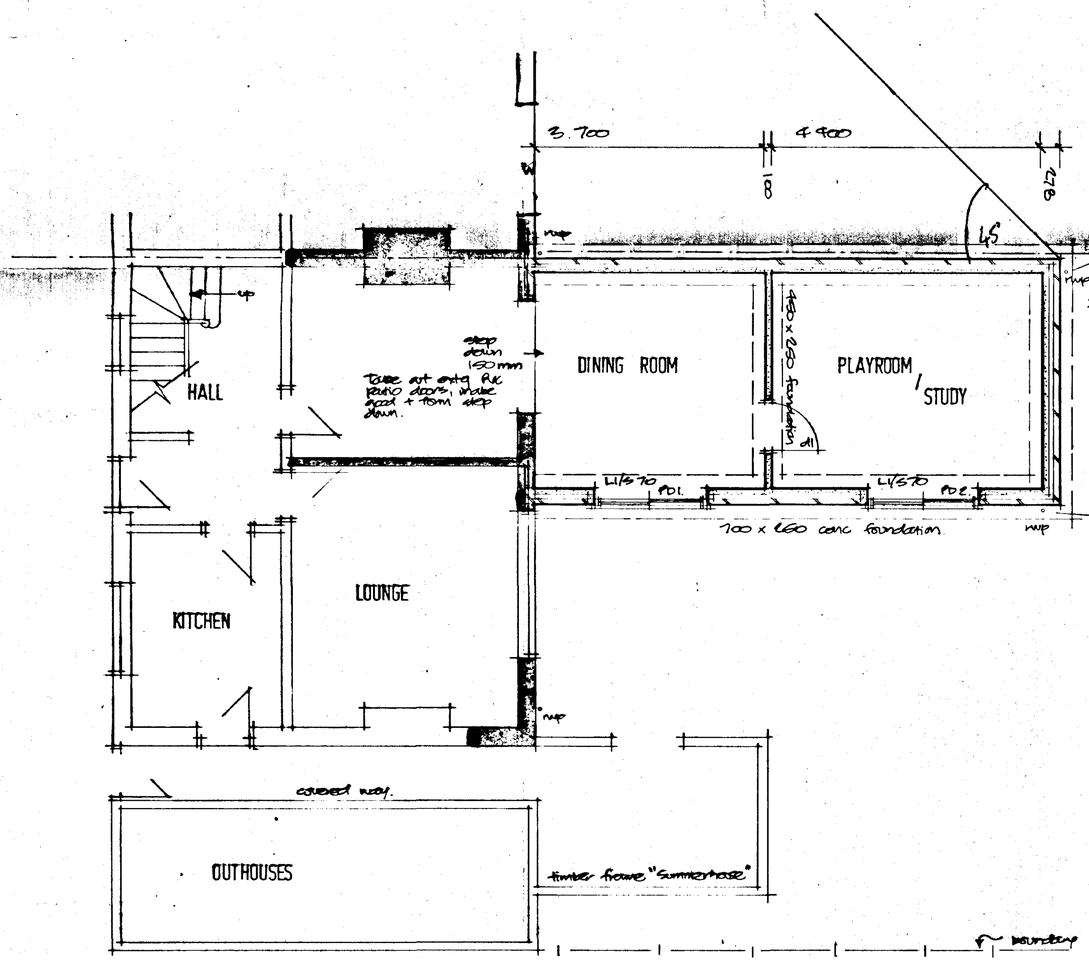

GROUND FLOOR PLAN

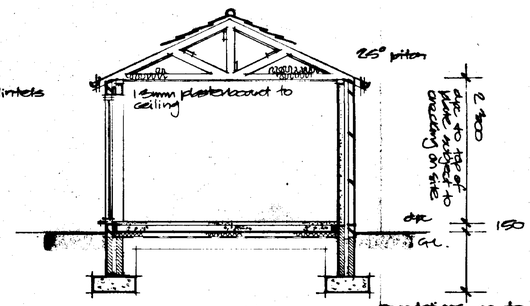

SECTION

TRUSSPLATE or equal trussed rafter roof system all manufactured, installed & backed to B.S. 5268: Pt 3: 1985 etc + as amended.
Trussed rafters at max. 600 centres
50 x 5 galv. m.s. lateral restraint straps to gable at 1600 centres max. at rafter + ceiling joist levels.
2no layers 100mm glassfibre insulation to roof void

Floor construction
50 cement / sand screed
110 rigid bon. slab
250 micron vapour check in polythene sheet
2no layers 50mm THERMITE HD with vermiculite upstands
300 micron polythene dpm lapped with dpc in wall
150mm min thickness well compacted clean stone hardcore grading 75mm down
sand blind hardcore

foundations on to firm consistent formation to Building Inspector approval depth determined by site conditions
700 x 250 RC25 concrete strip
450 x 250 RC25 below 100 walls

THIS DRAWING IS TO BE READ IN CONJUNCTION WITH THE SEPARATE BUILDING REGULATIONS SPECIFICATION NOTES DOCUMENT

ALL DIMENSIONS TO BE CHECKED ON SITE BY BUILDER AND/OR NO CIRCUMSTANCES SHALL DIMENSIONS BE TAKEN FROM THE DRAWING AND USED FOR TENDERING, ORDERING OR CONSTRUCTION PURPOSES WITHOUT CHECKING THEM ON SITE FIRST

THIS DRAWING IS THE COPYRIGHT OF L. A. BUILDING DESIGN AND MAY NOT BE COPIED OR REPRODUCED IN ANY FORM WITHOUT EXPRESS CONSENT

L. A. BUILDING DESIGN
Architectural and Surveying Practice
65 Harmam Boulevard
Spalding
Lincolnshire
PE11 1LB
Tel/Fax (01775) 711437
Peter S. Lithgow MCIOB MRTAT
Member of the Chartered Institute of Building and Member of the British Institute of Architectural Technologists

project
PROPOSED EXTENSION TO DWELLING AT
29 ST MARY'S AVENUE
HOLBEACH
SPALDING
LINCOLNSHIRE

client
MR & MRS P TOWERLIN

drawing
FLOOR PLAN, SECTION, ELEVATIONS & BLOCK PLAN

scale
1:50, 1:100 & 1:500

date
AUG 99

job no
99/33

dwg no
01

revisions

DETERMINED PLAN

SOUTH HOLLAND DC
HOUSING & PLANNING
26 AUG 1999
Ref: H853/99