
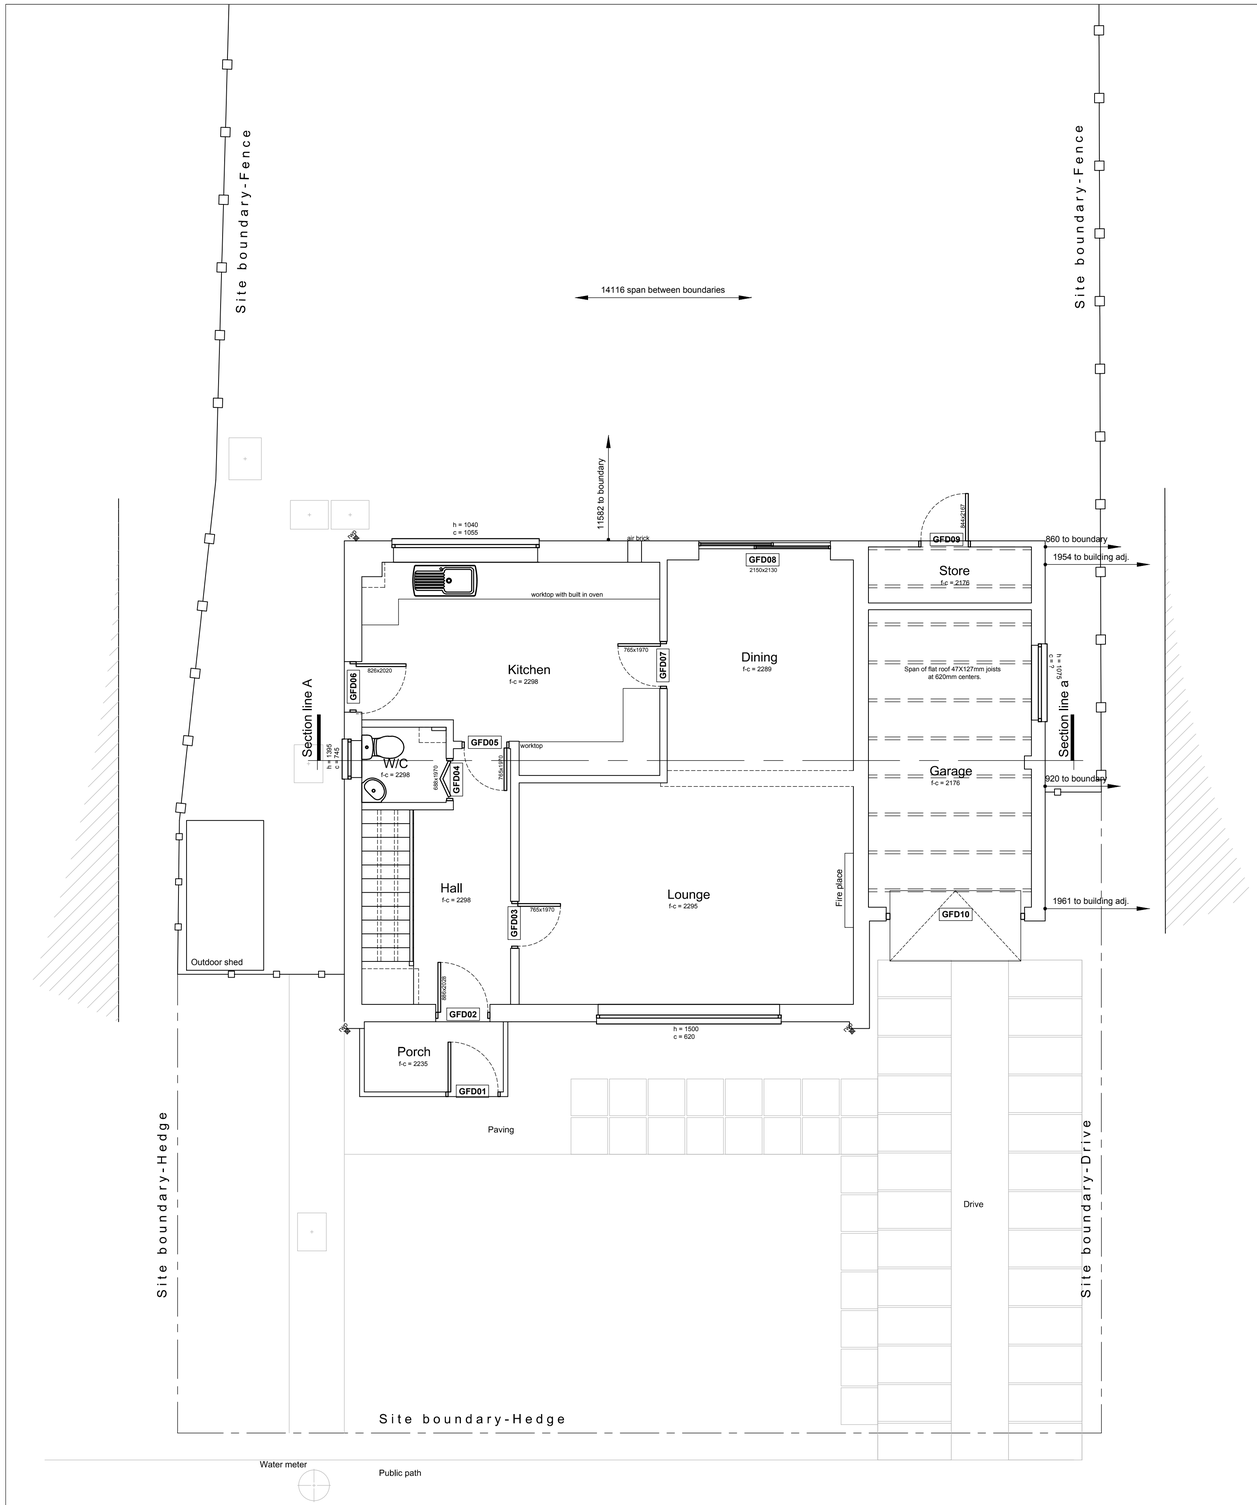


Ground Floor Plan as existing

Scale 1 : 50


SCALE 1 : 50
SCALE 1 : 1

0m 0.5m 1m 2m 3m 4m 5m
0m 10mm 20mm 40mm 60mm 80mm 100mm

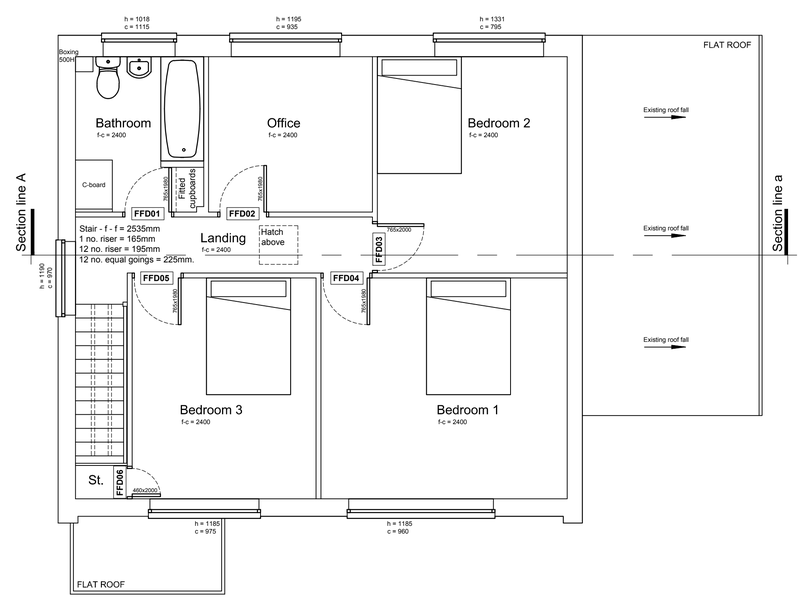

First Floor Plan as existing

Scale 1 : 50

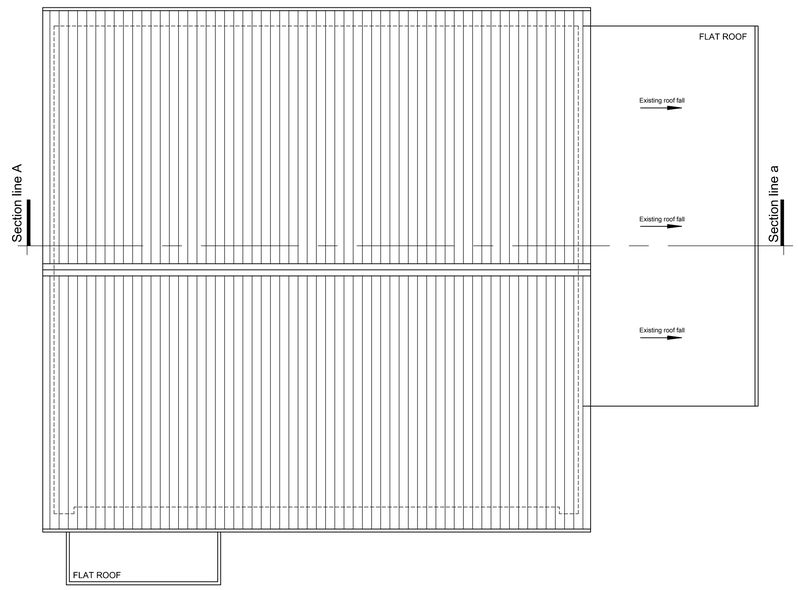

Roof Finishes Plan as existing

Scale 1 : 50

-	xx.xx.xx	xxx	ls
Ref.	Date	Description	Initial

Oglesby & Limb Ltd

Chartered Architect

Suite 1, Market Chambers
12 Market Place, Spalding, Lincs
PE11 1SL

Tel: 01775 761196

e-mail: design@o-l-ltd.co.uk

Client:

Mrs V. Sprawling

Project:

Proposed garage conversion and extension
12 Wimberley Way
Pinchbeck
PE11 3RY

Drawing Title:

Building floor plans and roof plan as existing

GENERAL ISSUE

Date:	Scale:
June 2018	**as shown**
Drawn by: **LS**	Checked by: **AJO**

Drawing Number:	Rev:
A1335 - 02	**-**

DO NOT SCALE THIS DRAWING. THE CONTRACTOR IS DEEMED TO HAVE CHECKED ALL DIMENSIONS ON SITE AND REPORT ANY DISCREPANCIES TO OGLESBY & LIMB LTD.
THE CONTENTS OF THIS DRAWING ARE COVERED BY COPYRIGHT AND REMAIN THE PROPERTY OF OGLESBY & LIMB LTD. WRITTEN APPROVAL MUST BE OBTAINED FROM OGLESBY & LIMB LTD PRIOR TO DUPLICATION OR REPRODUCTION OF THIS DRAWING OR ITS CONTENTS.
ANY DIMENSIONS NOT SHOWN ARE TO BE CHECKED AND AGREED WITH OGLESBY & LIMB LTD.