

Do not scale directly from this drawing. All discrepancies are to be brought to the attention of the Practice.
The copyright to this drawing is owned by Trevor A Clay RIBA Ltd.

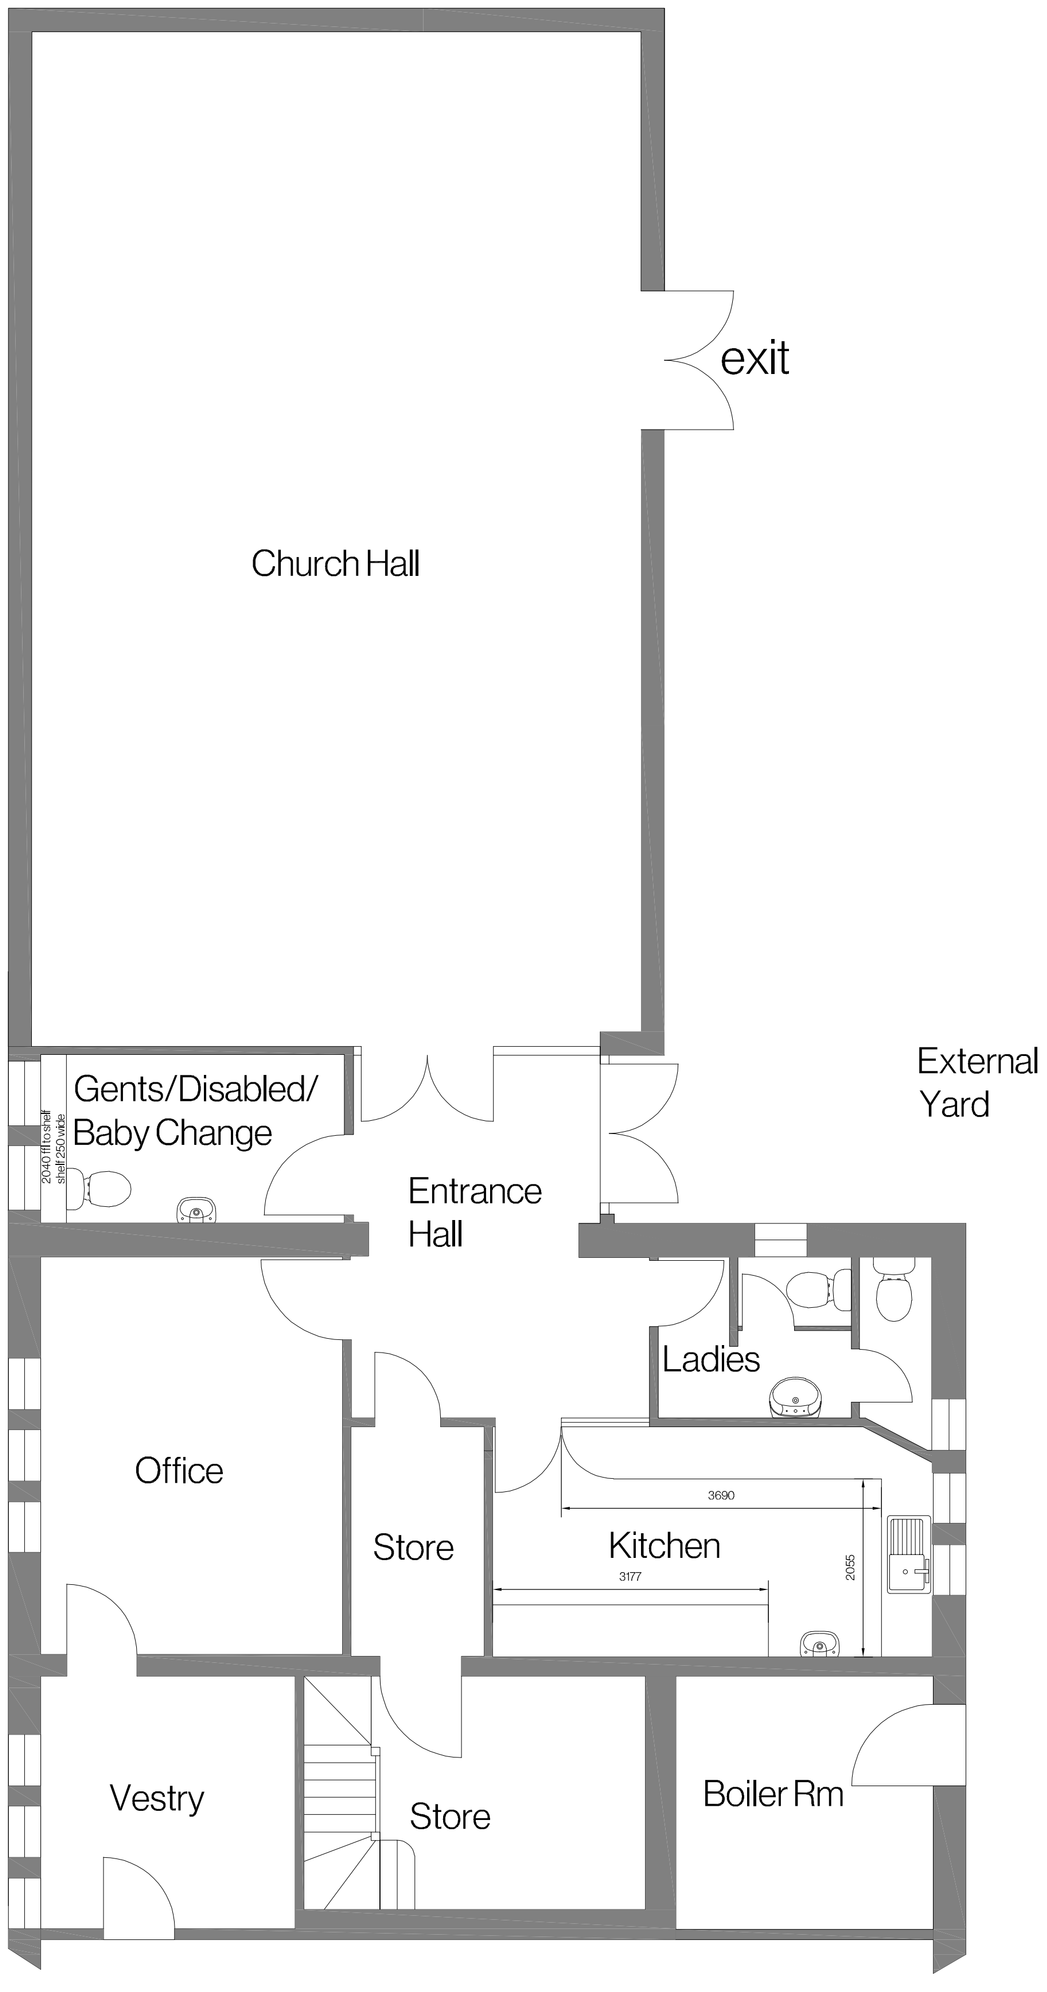

EXISTING FLOOR PLAN

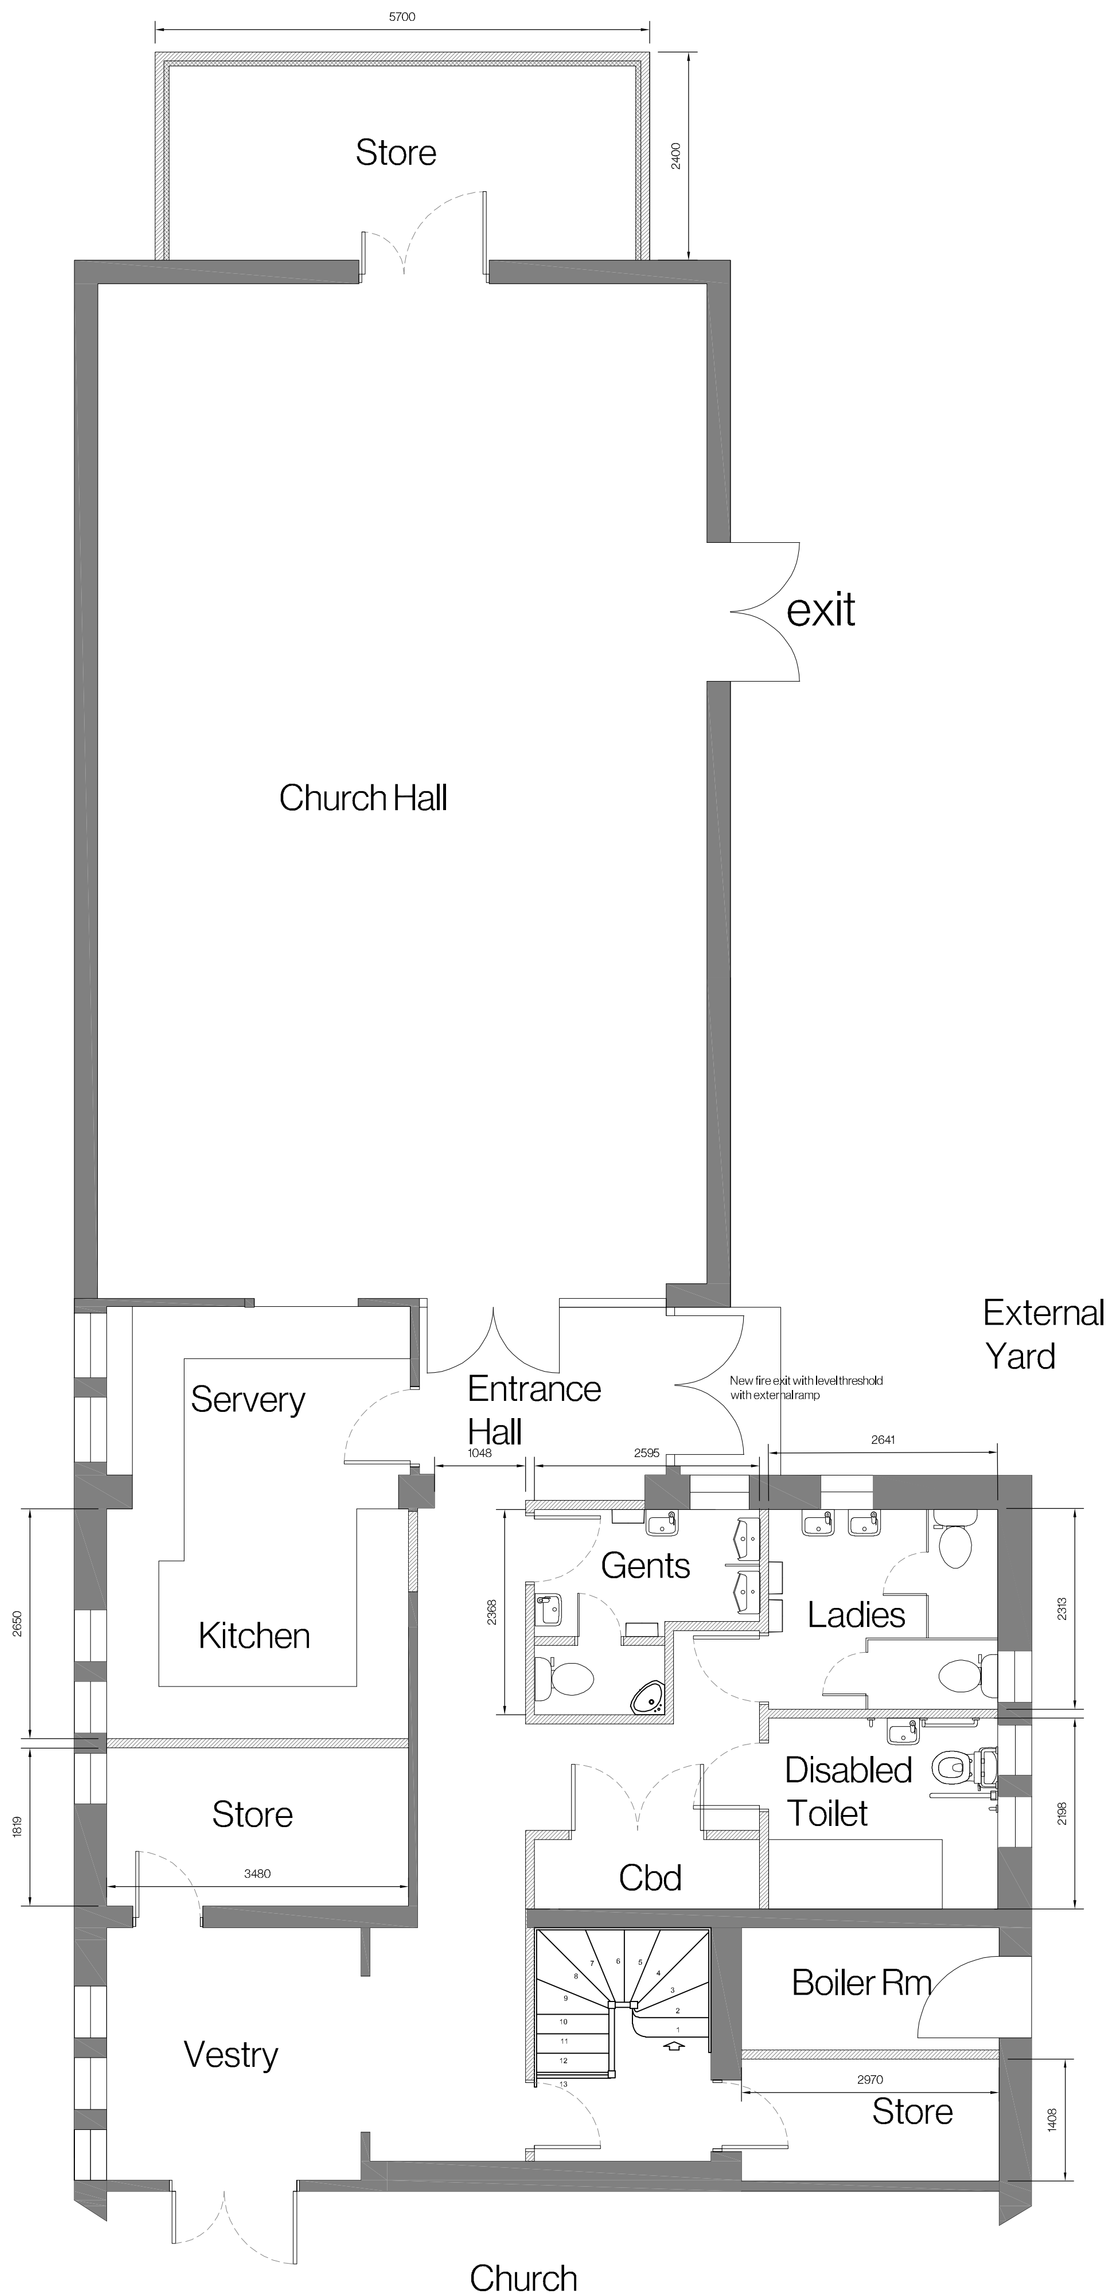

PROPOSED FLOOR PLAN

Church (Unaltered)

Revision	Date	Drawn	Description

Client: Pinchbeck Baptist Church

Project: Proposed rear remodeling & rear store

Drawing: Planning (Floor Plans)

Scale 1:50 @ A1 Drawn AWM Checked TAC Date 07/09/2026 Drawing No. 25/690/PA/002

Trevor A Clay RIBA Ltd, 14 Old Fendike Road, Weston Hills, Spalding, Lincs. PE126DD
01406 380027 07778 597975 trevor@tacarchitects.co.uk www.tacarchitects.co.uk