

Do not scale directly from this drawing. All discrepancies are to be brought to the attention of the Practice.
The copyright to this drawing is owned by Trevor A Clay RIBA Ltd.

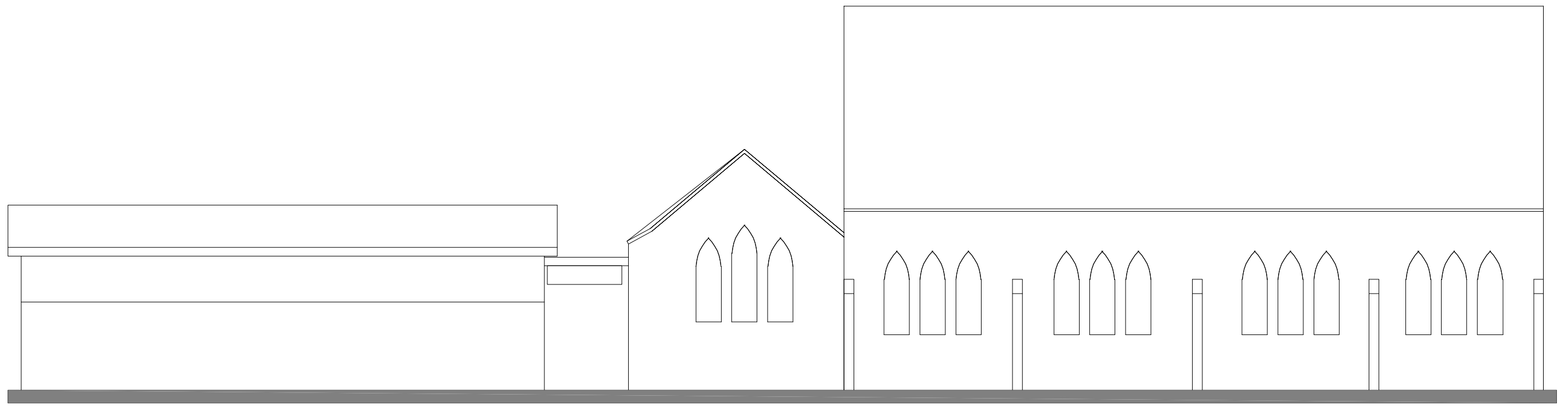


EXISTING SIDE ELEVATIONS (NW)

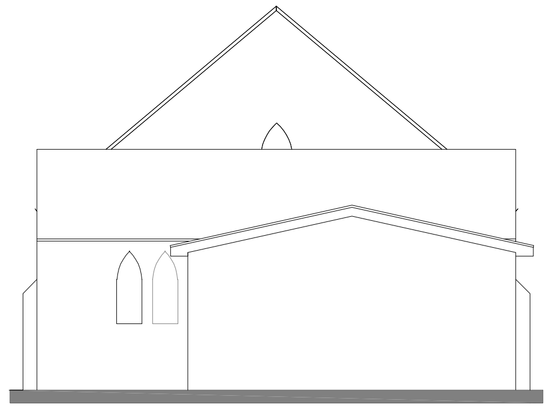

EXISTING REAR ELEVATIONS



EXISTING SIDE ELEVATIONS (SE)

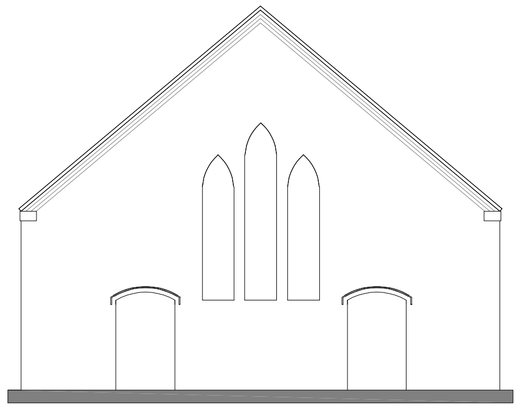

EXISTING FRONT ELEVATION



?Crown Copyright and database rights 2025 OS Licence no. 100019980

LOCATION PLAN




PROPOSED SIDE ELEVATIONS (NW)




PROPOSED REAR ELEVATIONS



PROPOSED SIDE ELEVATIONS (SE)

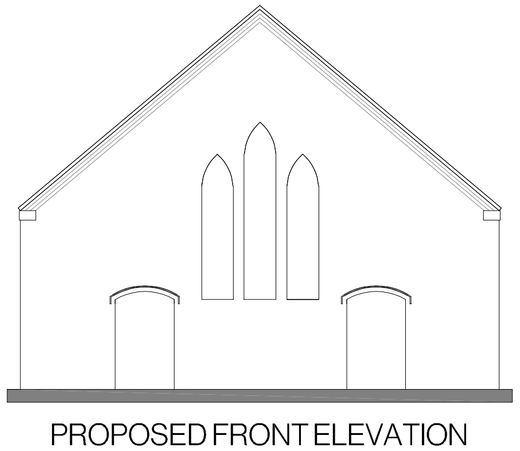

PROPOSED FRONT ELEVATION

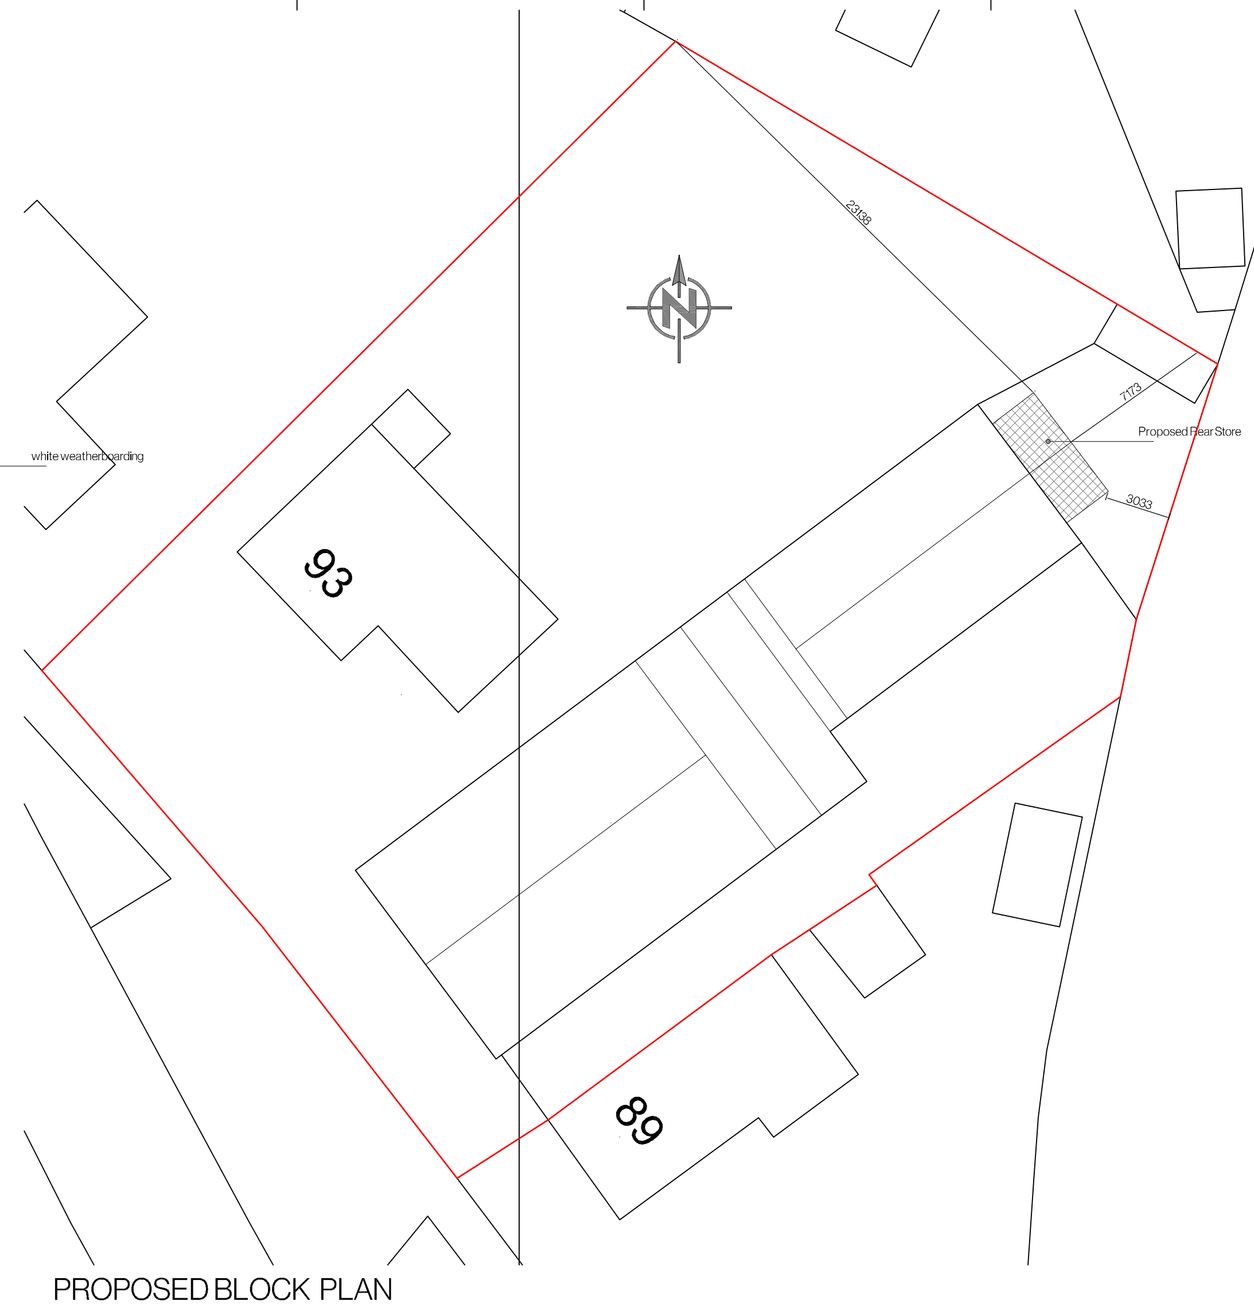

PROPOSED BLOCK PLAN

Revision	Date	Drawn	Description

Client: Pinchbeck Baptist Church

Project: Proposed rear remodeling & rear store

Drawing: Planning (Elevations, Block & Location Plans)

Scale: 1:100, 1:200, 1:1250 @ A1 Drawn: AWN Checked: TAC Date: 17/09/2026 Drawing No. 25/690/PA/003

Trevor A Clay RIBA Ltd, 14 Old Fendike Road, Weston Hills, Spalding, Lincs. PE126DD
01406 380027 07778 597975 trevor@tacarchitects.co.uk www.tacarchitects.co.uk