



Extg. Doors to be repaired & rehung on extg hinges.


NORTH ELEVATION

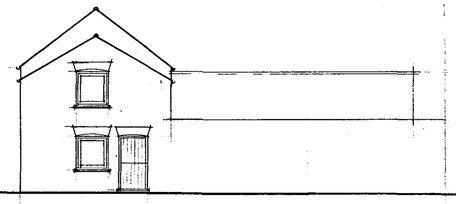

WEST ELEVATION

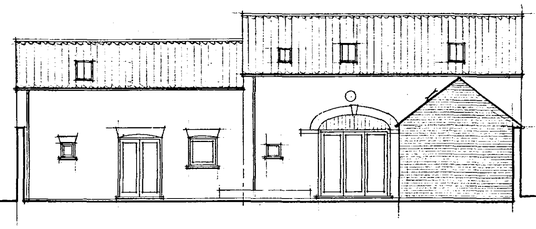


SOUTH ELEVATION

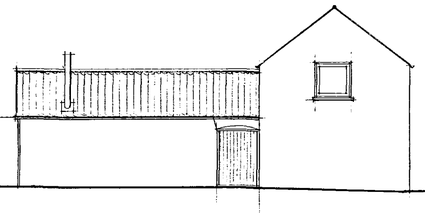


EAST ELEVATION

NOTE -

- Walls - All new brickwork to match extg exactly. Repointing should be undertaken using mortar to match colour, texture & style of extg. Use cement free lime putty & sand mortar.
- Roof Covering - Use natural Clay Pantiles.
- Rainwater Goods - To be aluminium or cast iron, painted black. Gutters to be hung on metal rise & fall brackets.
- Windows - To be good quality purpose made S.W. timber, with paint finish colour to be agreed.
- Doors - Extg. doors to be repaired & rehung
- Rooflights - To be 'Velux' conservation type.

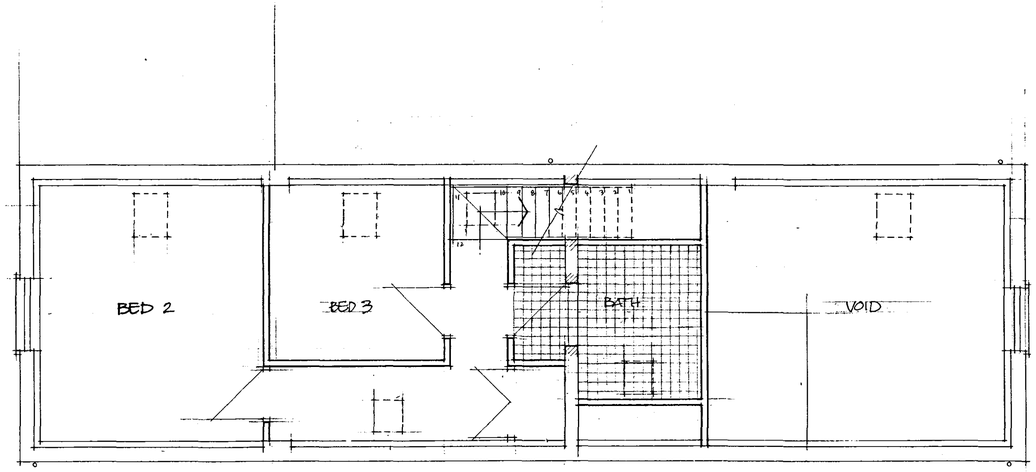


FIRST FLOOR LAYOUT

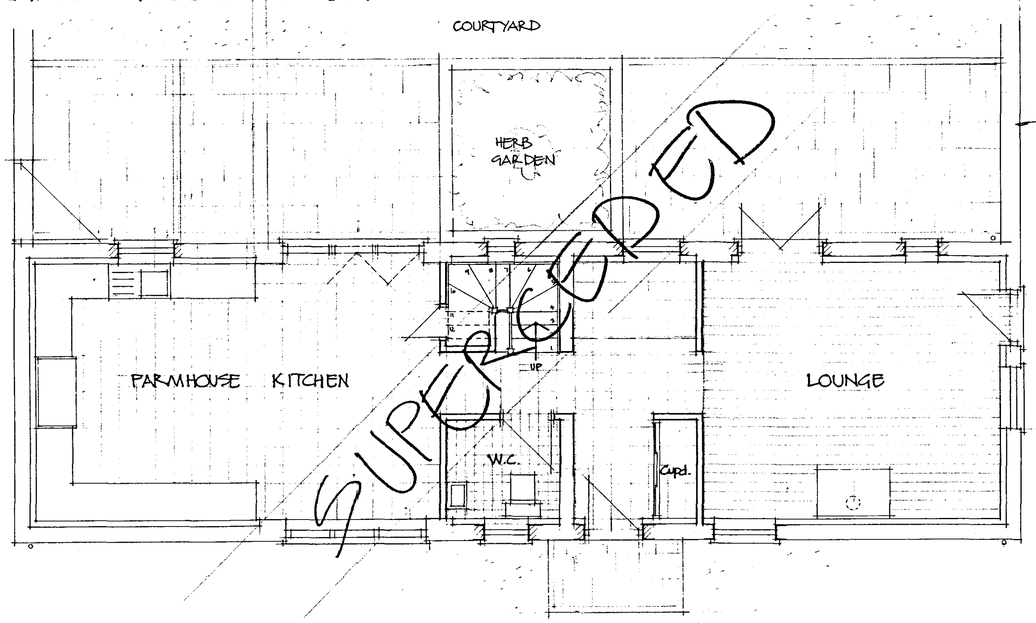

Extg yard bwk walls to be retained.

GROUND FLOOR LAYOUT

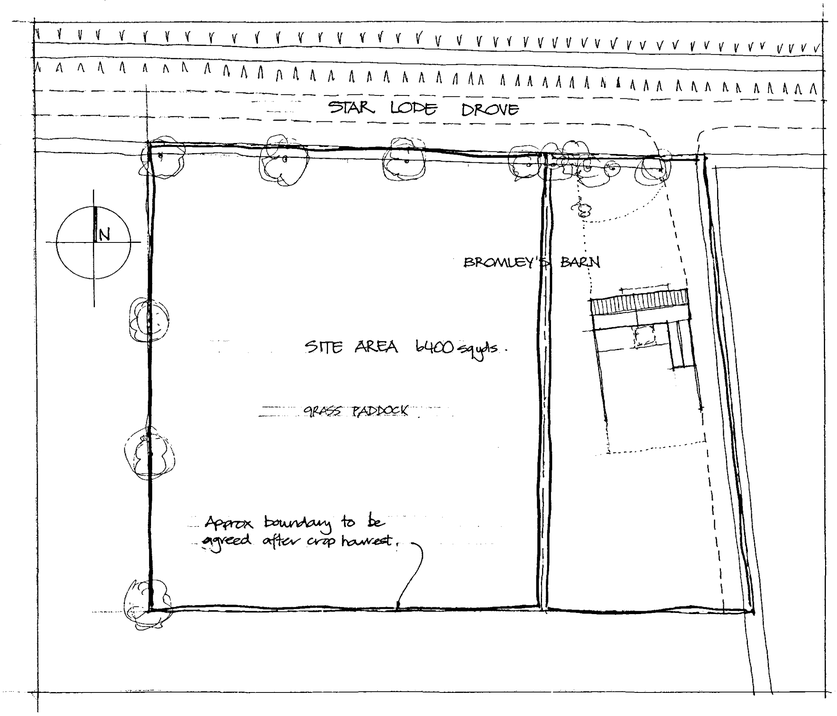

BLOCK PLAN SCALE 1:500

Rev B - Single storey ext. added & Int alterations (May 07)
Rev A - Planning Amendments - Ridge line & raise boundary.

AMENDED PLAN

SOUTH PLANNING & DEVELOPMENT
11 MAY 2007
Ref. 0881/00

ISSUE	DESCRIPTION	APPR'd	DATE

POD DESIGNS
THE BARN HOUSE, THE GREEN, EATON LANE, WARBOYS, HUNTINGDON, CAMBS. PE28 2 RU. TEL: 01480 840407

Client: MR & MRS G. WHITE

Project: PROPOSED BARN CONVERSION AT BROMLEYS BARN, STAR LODE DROVE, WEST PINCHBECK, SPALDING, LINCS

Drawing: PROPOSED PLANS & ELEVATIONS

Drawn.	Scale	Date.	Checked.	Approved.	ISSUE.
KPM	1:50 1:100	JUNE 06			A/B

DWG. No. 500/06/02