

Extg. ridge line to be raised to increase useable space. Pitch of new roof to match extg.

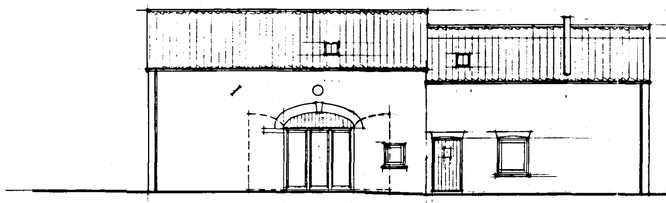


Extg. Doors to be repaired & refixed on extg hinges.


NORTH ELEVATION

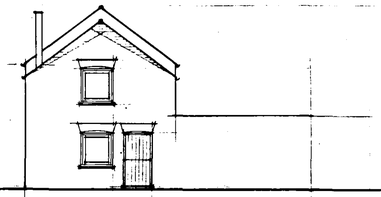

WEST ELEVATION

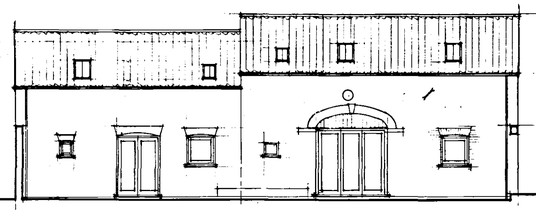


SOUTH ELEVATION

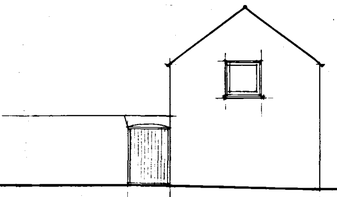


EAST ELEVATION

NOTE -
- Walls - All new brickwork to match extg exactly. Repointing should be undertaken using mortar to match colour, texture & style of extg. Use cement free lime putty & sand mortar.
- Roof Covering - Use natural Clay Pantiles.
- Rainwater Goods - To be aluminium or cast iron, painted black. Gutters to be hung on metal rise & fall brackets.
- Windows - To be good quality purpose made S.W. timber, with paint finish colour to be agreed.
- Doors - Extg. doors to be repaired & refixed
- Rooflights - To be 'Velux' conservation type.

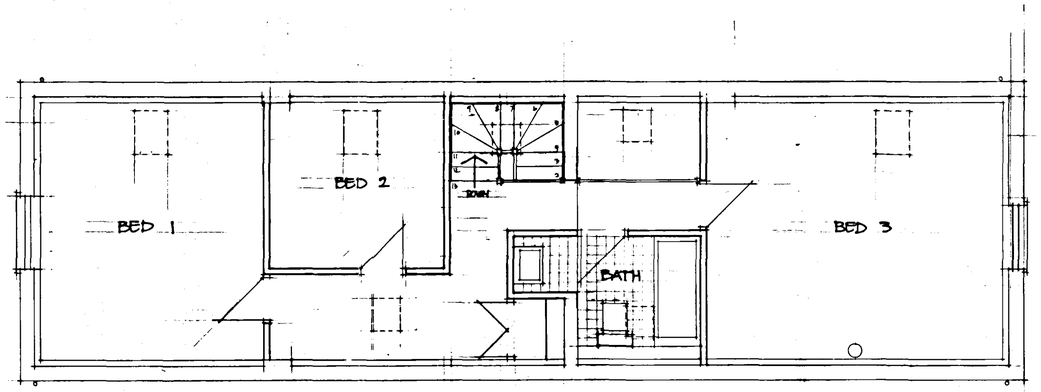


FIRST FLOOR LAYOUT

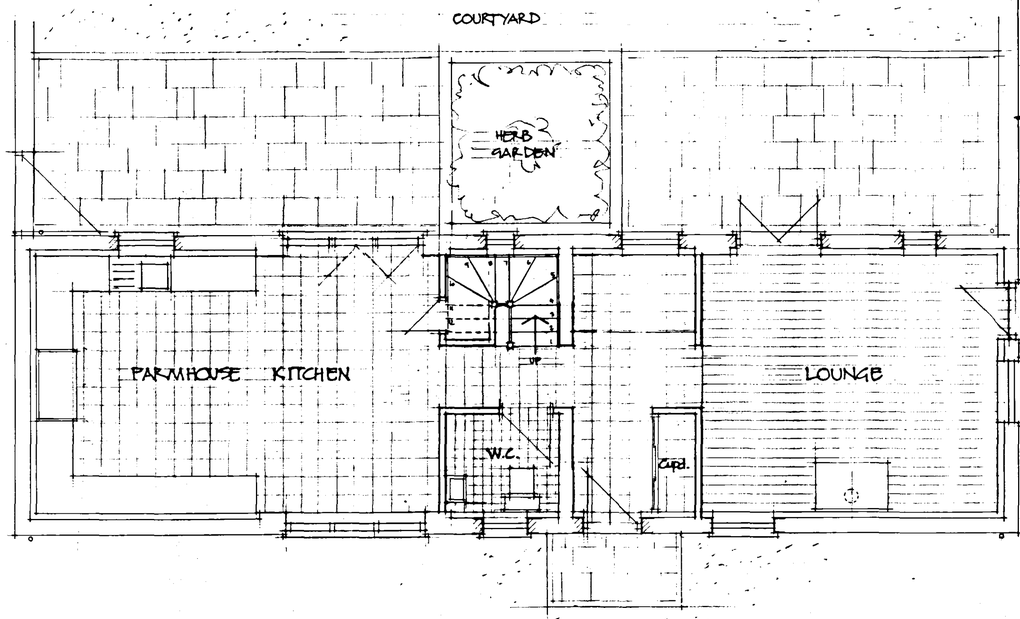

Extg yard bulk walls to be retained.

GROUND FLOOR LAYOUT

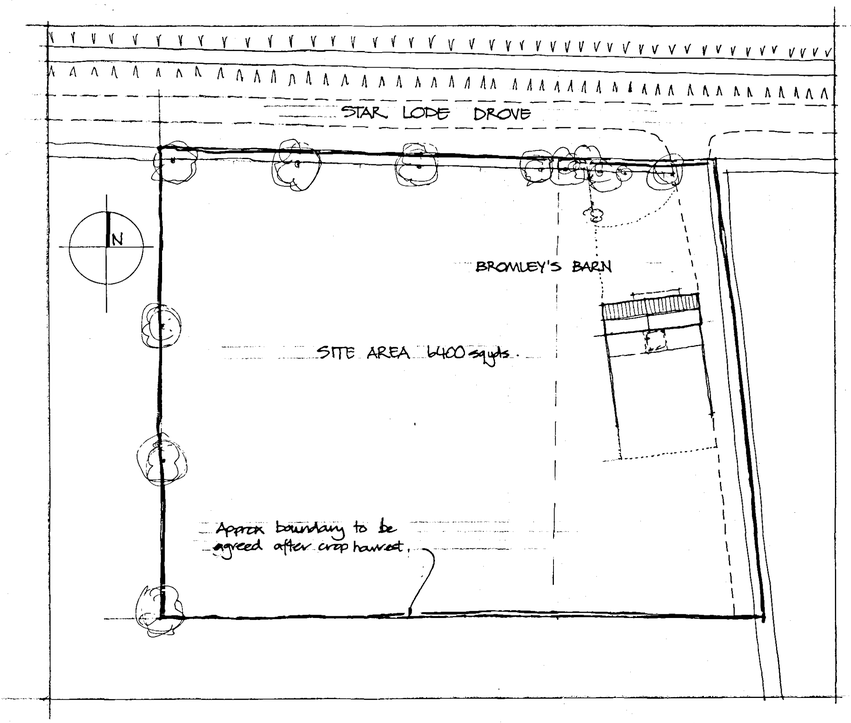

BLOCK PLAN SCALE 1:500

SUPERSEDED

PLANNING DEPARTMENT
23 JUN 2006
P/N: 0881/06

ISSUE	DESCRIPTION	APPR'd	DATE

POD DESIGNS
THE BARN, HIGH TREE LODGE, PARK LANE, HOLBEACH, LINCS. PE12 7PD TEL: (01406) 426407

Client: MR & MRS G. WHITE

Project: PROPOSED BARN CONVERSION AT BROMLEYS BARN, STAR LODE DROVE, WEST PINCHBECK, SPALDING, LINCS

Drawing: PROPOSED PLANS & ELEVATIONS

Drawn.	Scale.	Date.	Checked.	Approved.
rpm	1:50 1:100	JUNE 06		

DWG. No. 500/06/02 ISSUE.