


Extg. Doors to be repaired & rehung on extg hinges.


NORTH ELEVATION

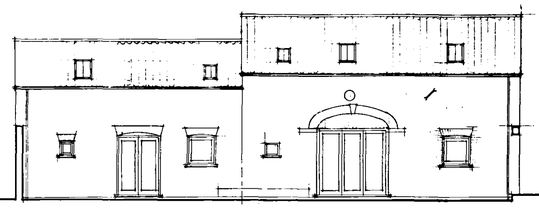

WEST ELEVATION




SOUTH ELEVATION

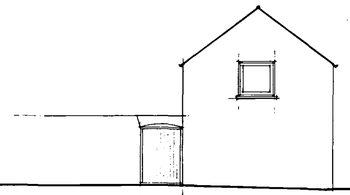


EAST ELEVATION

NOTE -

- Walls - All new brickwork to match extg exactly. Repointing should be undertaken using mortar to match colour, texture & style of extg. Use cement free lime putty & sand mortar.
- Roof Covering - Use natural clay Pantiles.
- Rainwater Goods - To be aluminium or cast iron, painted black. Gutters to be hung on metal rise & fall brackets.
- Windows - To be good quality purpose made S.W. timber, with paint finish colour to be agreed.
- Doors - Extg. doors to be repaired & rehung
- Rooflights - To be 'Velux' conservation type.

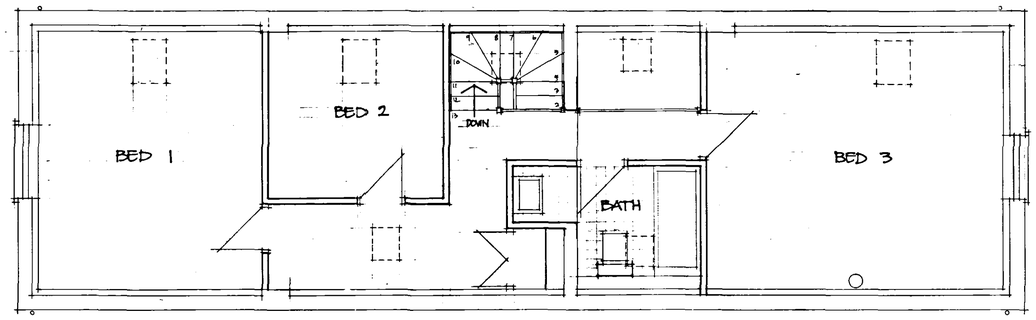


FIRST FLOOR LAYOUT

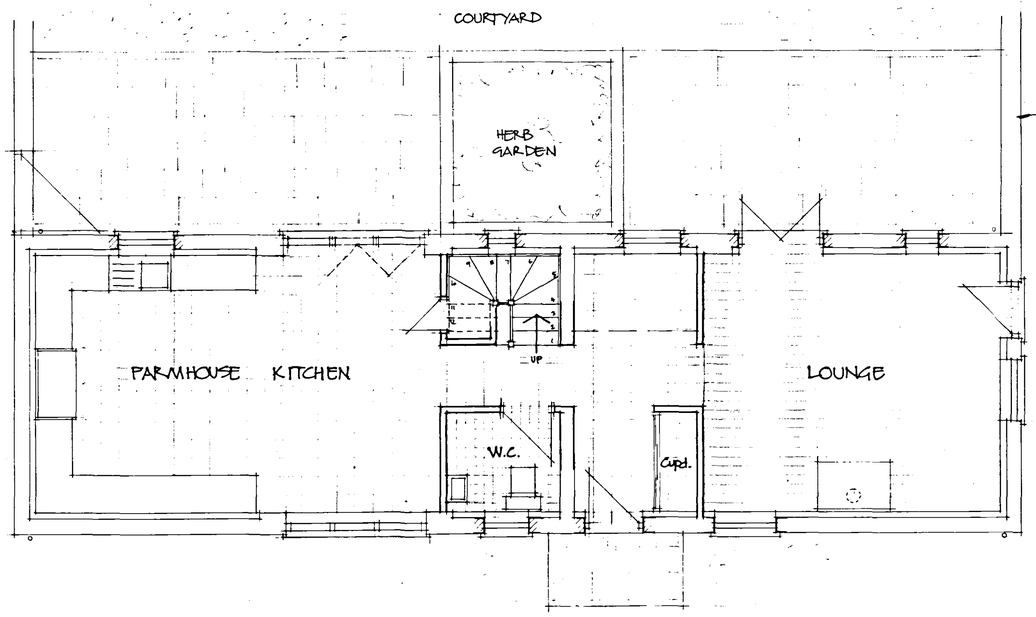

Extg yard brick walls to be retained.

SUPERSEDED

GROUND FLOOR LAYOUT

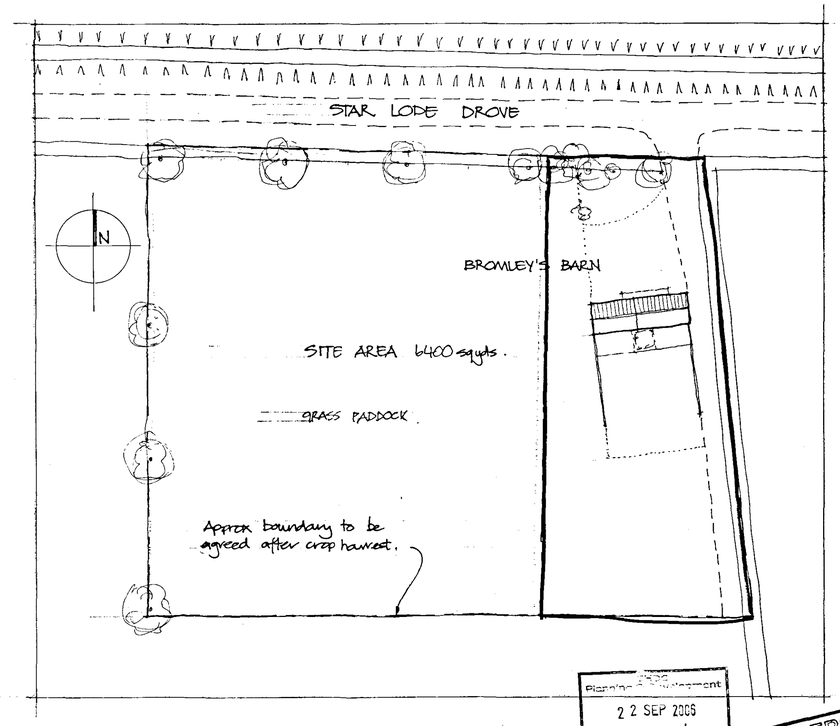

Planning Department
22 SEP 2006
Ref: 851/06

SUPERSEDED

BLOCK PLAN SCALE 1:500

Rev A - Planning Amendments - Ridge line & raise boundary.

ISSUE	DESCRIPTION	APPR'd	DATE

POD DESIGNS
WEST VIEW, THE GREEN, POTTERGATE, HORBLING, BLACKFORD, LINCS. NG34 0RU TEL: 01529 840407

Client: MR & MRS G. WHITE

Project: PROPOSED BARN CONVERSION AT BROMLEYS BARN, STAR LODE DROVE, WEST PINCHBECK, SPALDING, LINCS

Drawing: PROPOSED PLANS & ELEVATIONS

Drawn: YPM | Scale: 1:50 1:100 | Date: JUNE 06 | Checked | Approved

DWG. No. 500/06/02 | ISSUE. A