



Extg. Doors to be repaired & rehung on extg hinges.


NORTH ELEVATION

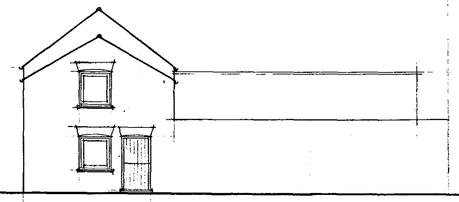

WEST ELEVATION

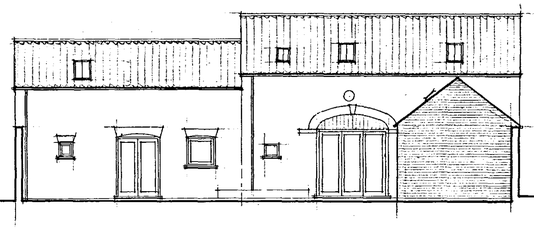


SOUTH ELEVATION

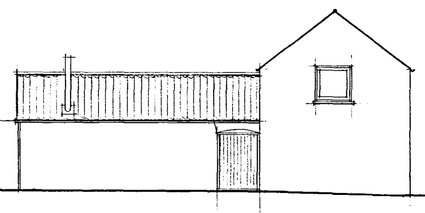


EAST ELEVATION

NOTE -

- Walls - All new brickwork to match extg exactly. Repointing should be undertaken using mortar to match colour, texture & style of extg. Use cement free lime putty & sand mortar.
- Roof Covering - Use natural Clay Pantiles.
- Rainwater Goods - To be aluminium or cast iron, painted black. Gutters to be hung on metal rise & fall brackets.
- Windows - To be good quality purpose made S.W. timber, with paint finish colour to be agreed.
- Doors - Extg. doors to be repaired & rehung
- Rooflights - To be 'Velux' conservation type.

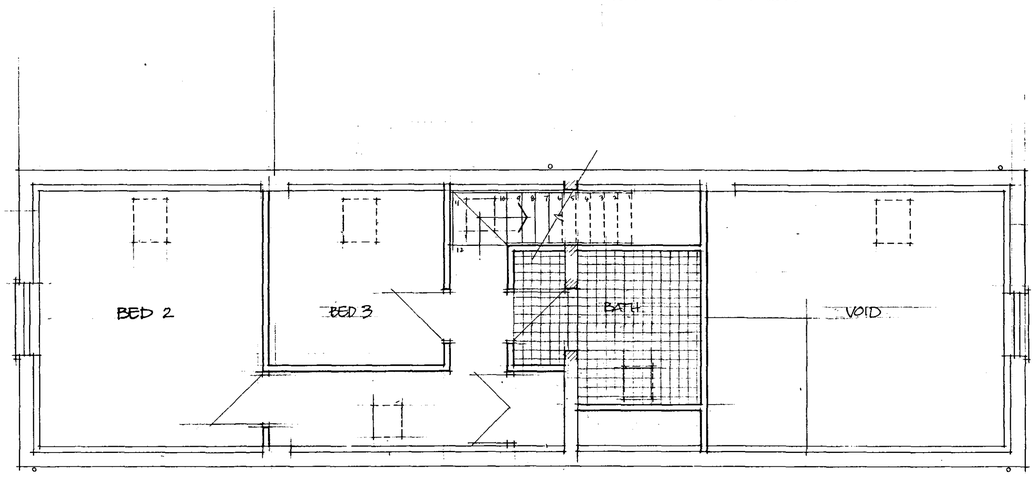


FIRST FLOOR LAYOUT

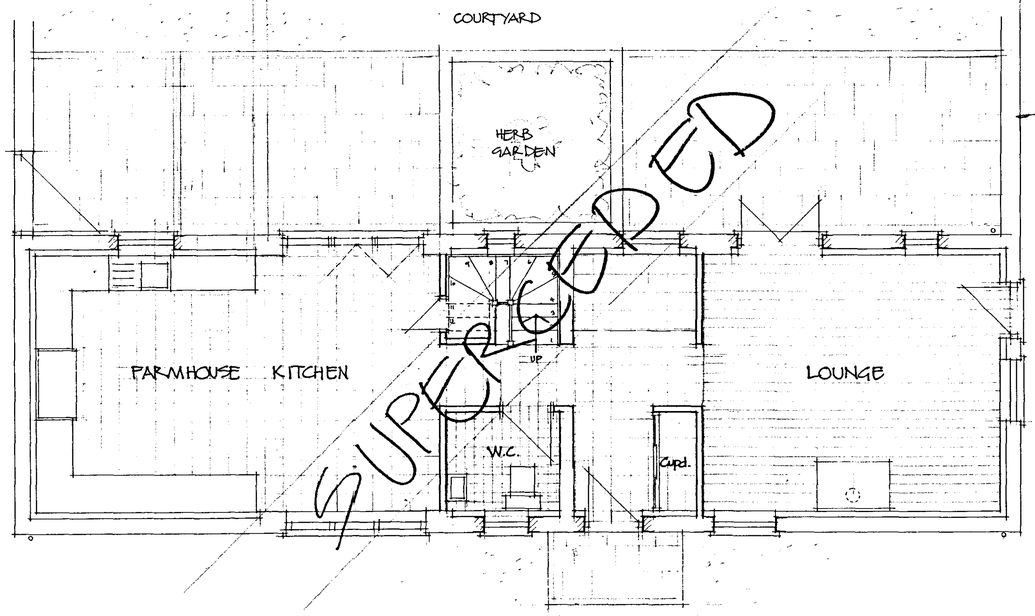

Extg yard brick walls to be retained.

GROUND FLOOR LAYOUT

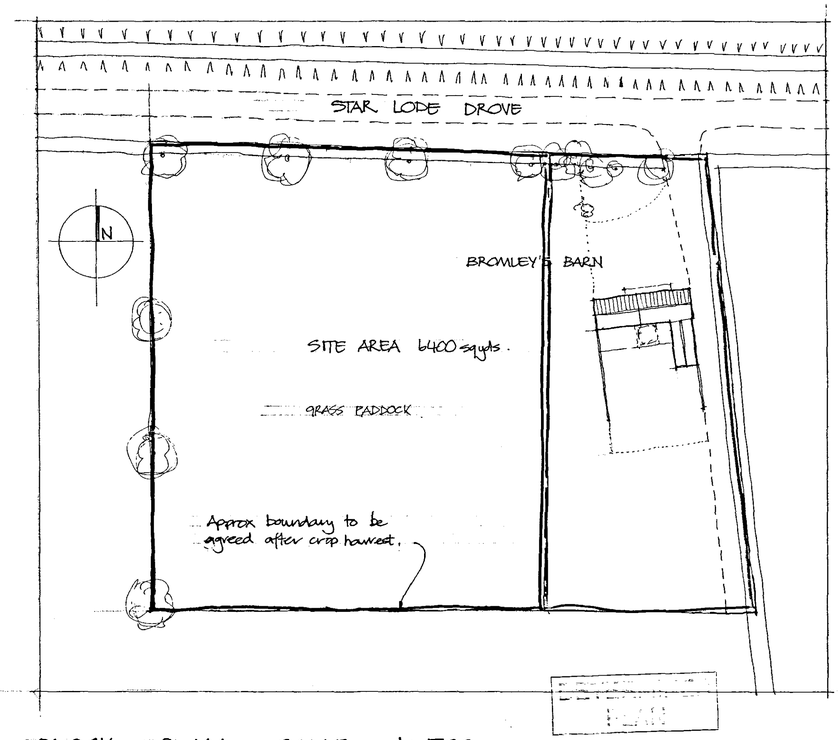

BLOCK PLAN SCALE 1:500

Rev B - Single storey ext. added & int alterations (May 07)
Rev A - Planning Ammendments - Ridge line & raise boundary.

AMENDED PLAN
Ref. A1

SOUTH HOLLAND DISTRICT COUNCIL
PLANNING & DEVELOPMENT
11 MAY 2007
Ref. 0681/06

ISSUE	DESCRIPTION	APPD	DATE

POD DESIGNS
THE GREAT BARN, THE GRANGE, EARITH LANE, MORTON, BOURNE, LINCS. PE10 0DU. TEL: 01778 560407

Client: MR & MRS G. WHITE

Project: PROPOSED BARN CONVERSION AT BROMLEYS BARN, STAR LODE DROVE, WEST PINCHBECK, SPALDING, LINCS

Drawing: PROPOSED PLANS & ELEVATIONS

Drawn.	Scale	Date	Checked	Approved
rpm	1:50 1:100	JUNE 06		

DWG. No. 600/06/02 ISSUE. A&B