



NORTH ELEVATION


WEST ELEVATION

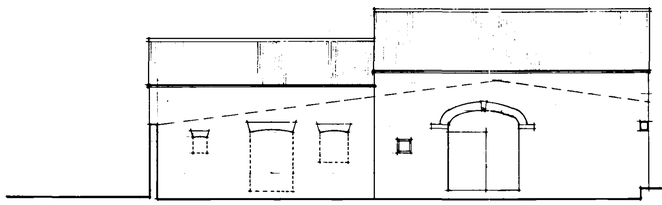

SOUTH ELEVATION

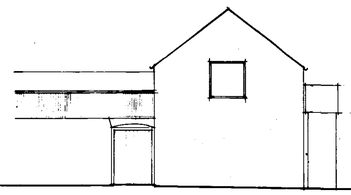

EAST ELEVATION

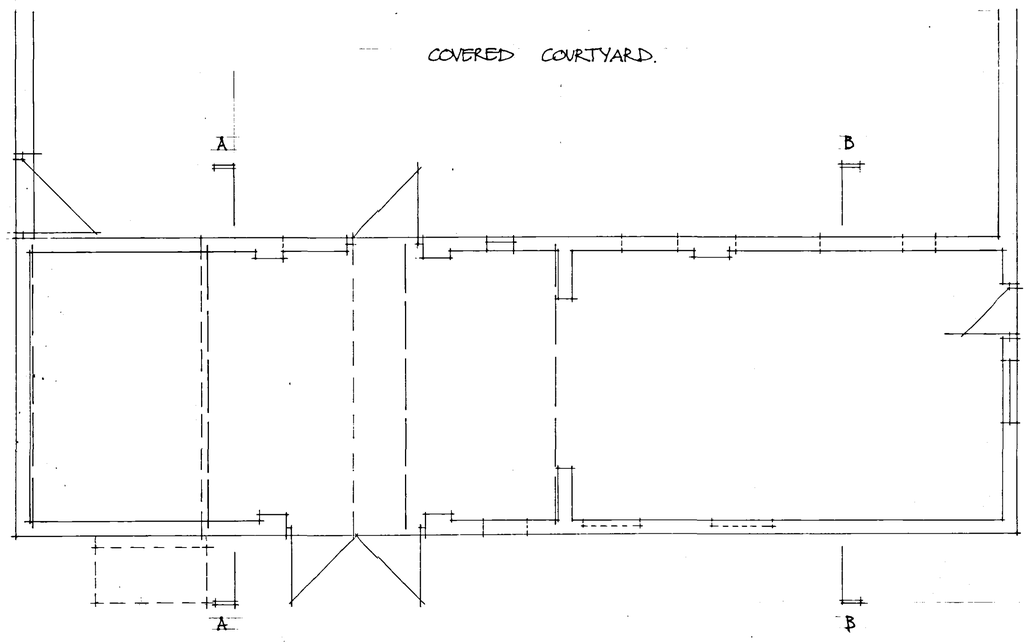

EXTG. BARN LAYOUT

ISSUE	DESCRIPTION	APPR'd	DATE

POD DESIGNS

THE GRANT WING, OLD LODGE, STOKE LANE, SLOUGH, BERKSHIRE SL3 8BG. TEL. (01753) 824407


Client: MR. & MRS G. WHITE

Project: PROPOSED BARN CONVERSION AT BROMLEYS BARN, STAR LODE DRVE, WEST PINCHBECK, SPALDING, LINCS

Drawing: EXISTING PLANS & ELEVATIONS & SECTIONS

Drawn.	Scale. Date.	Checked.	Approved.
rpm	1:50 1:100 JUNE 01		


DWG. No. 500/06/01 ISSUE.

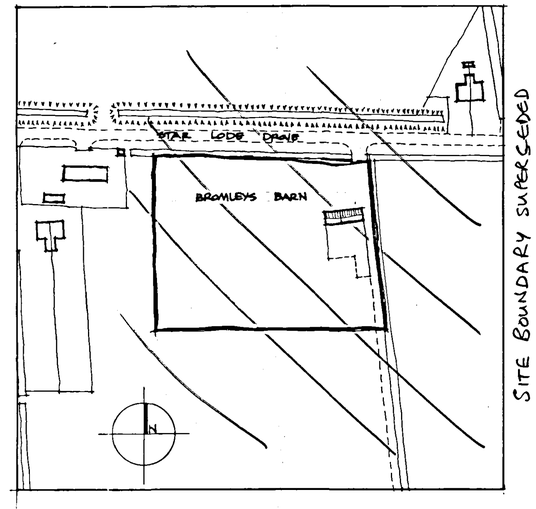


SITE BOUNDARY SUPERSEDED

LOCATION PLAN SCALE 1:1250

23 JUN 2003
0881/06

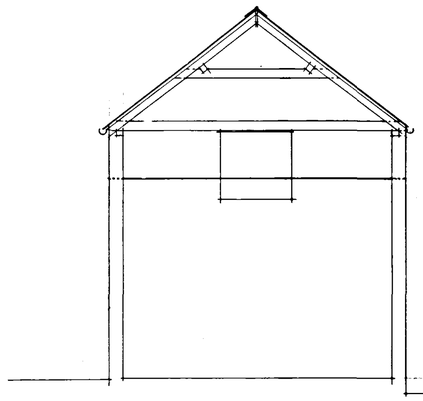

SECTION A - A

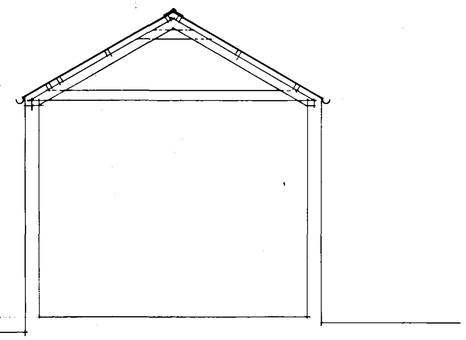

SECTION B - B