



Exty. Doors to be repaired & rehung on exty hinges.


NORTH ELEVATION

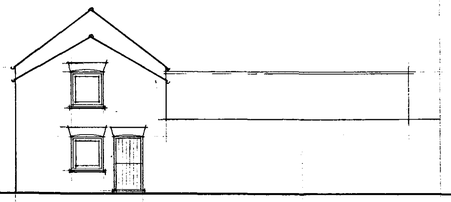

WEST ELEVATION

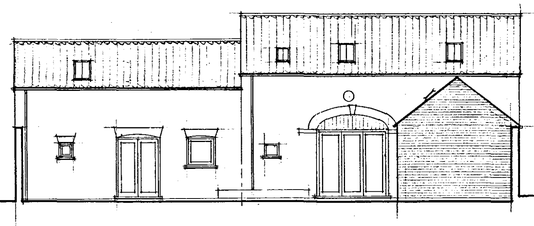


SOUTH ELEVATION

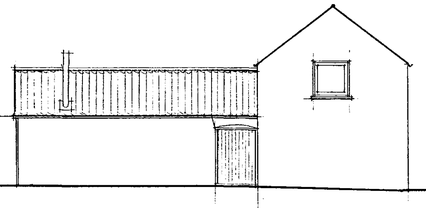


EAST ELEVATION

NOTE -


- Walls - All new brickwork to match exty exactly. Repointing should be undertaken using mortar to match colour, texture & style of exty. Use cement-free lime putty & sand mortar.
- Roof Covering - Use natural Clay Pantiles.
- Rainwater Goods - To be aluminium or cast iron, painted black. Gutters to be hung on metal rise & fall brackets.
- Windows - To be good quality purpose made S.W. timber, with paint finish colour to be agreed.
- Doors - Exty. doors to be repaired & rehung
- Rooflights - To be 'Velux' conservation type.

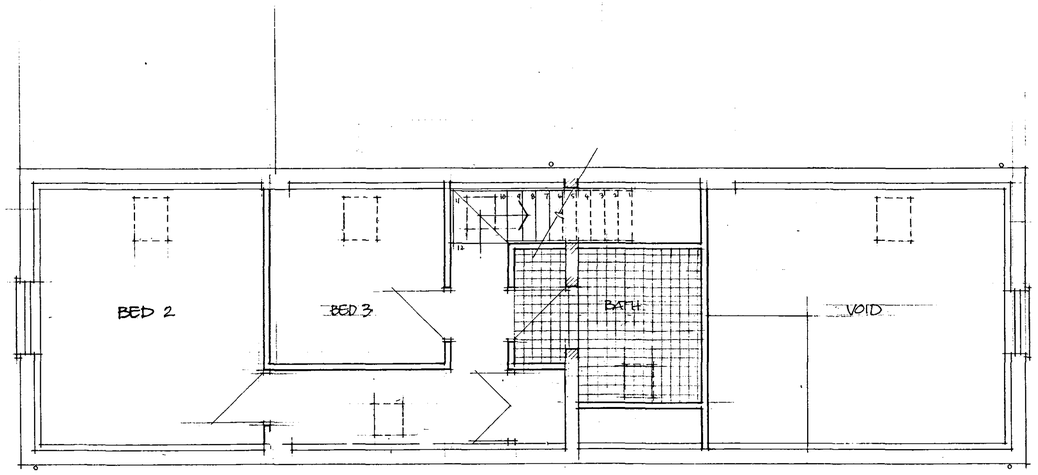

FIRST FLOOR LAYOUT

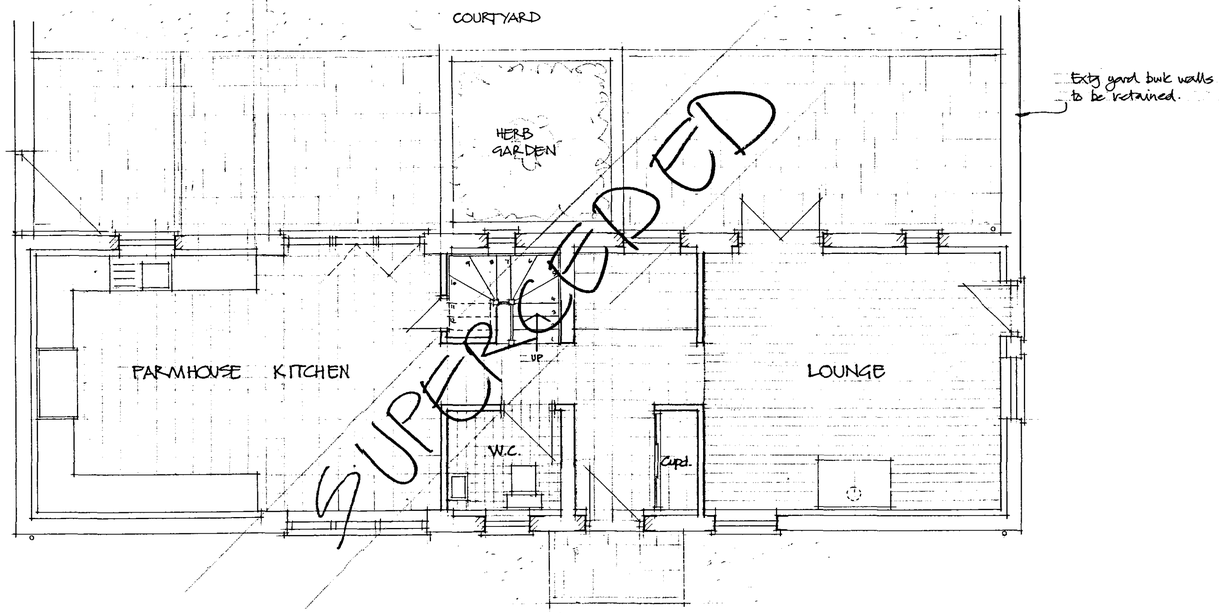

GROUND FLOOR LAYOUT

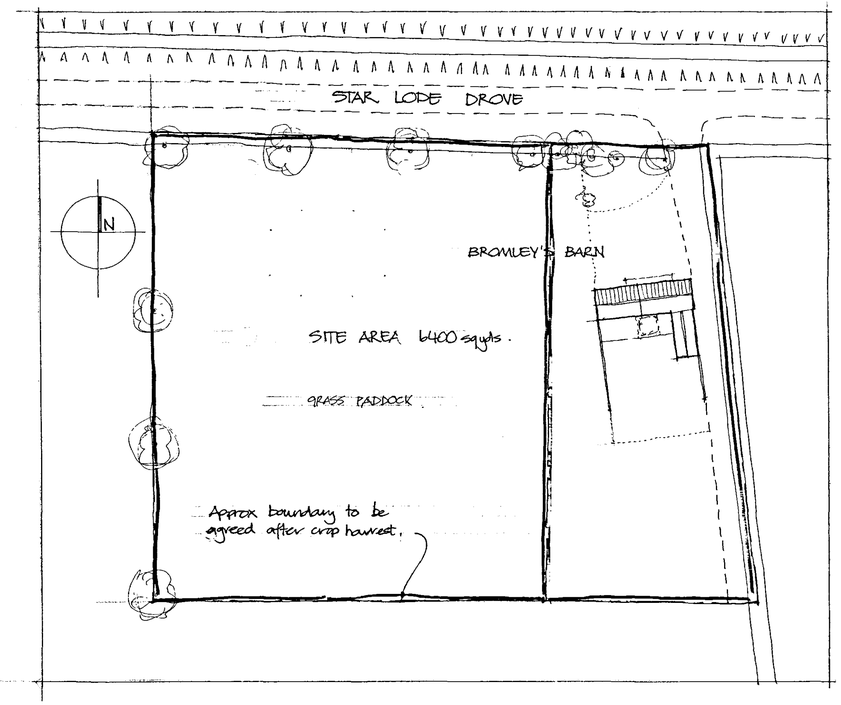

BLOCK PLAN SCALE 1:500

Rev B - Single storey ext. added & int alterations (May 07)
Rev A - Planning Amendments - Ridge line & revise boundary.

AMENDED PLAN
Ref. M

SOUTH PLANNING & DEVELOPMENT
11 MAY 2007
Ref. 0221/06

ISSUE	DESCRIPTION	APPR'D	DATE

POD DESIGNS
THE HEAT WING, THE LODGE, STOW LANE, HOLBEACH, BOSTON, LINCS. PE20 3QU TEL: 01205 460407

Client: MR & MRS G. WHITE

Project: PROPOSED BARN CONVERSION AT BROMLEYS BARN, STAR LODE DROVE, WEST PINCHBECK, SPALDING, LINCS

Drawing: PROPOSED PLANS & ELEVATIONS

Drawn.	Scale.	Date.	Checked.	Approved.
rpm	1:50 1:100	JUNE 06		

DWG. No. 520/06/02 | ISSUE. A/B