

This drawing is copyright of DT Architects. Do not scale from this drawing. Check all dimensions onsite. The contractor shall bring any discrepancies immediately to the notice of the Architect.

Based on the topographical survey & building drawn by Associated Surveying Consultants.


Topographical Survey ref: ASC.18.419
Elevations Survey ref: ASC.18.420

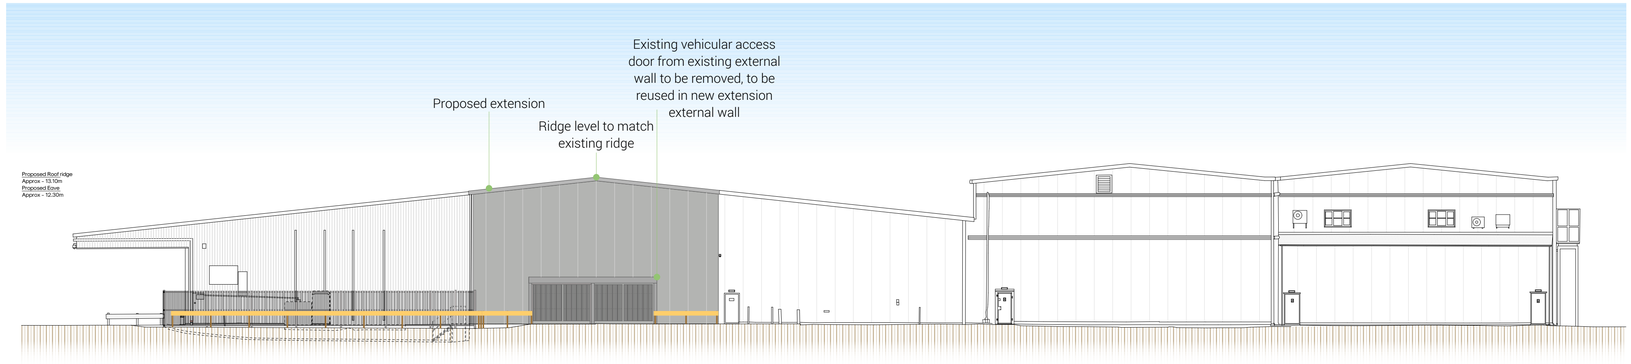


Proposed South Elevation

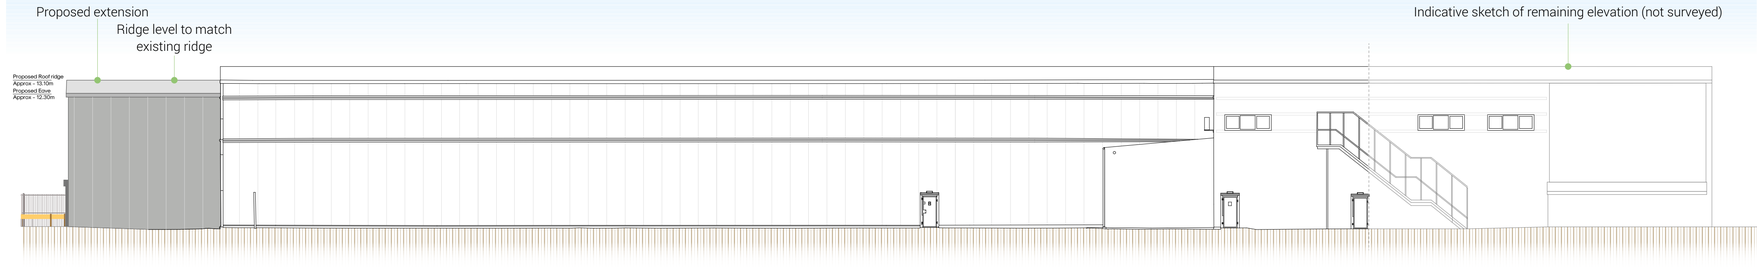

Proposed East Elevation

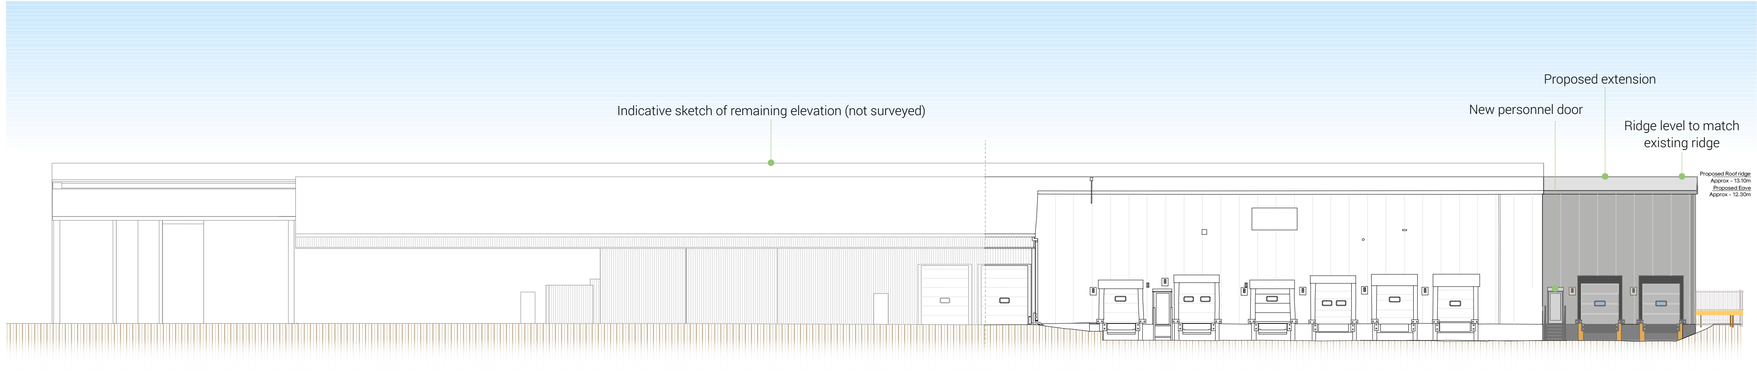

Proposed West Elevation

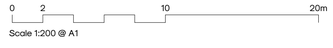

revision	note	date
P01	Planning Application Issue	05.09.18
F04	Proposed personnel door relocated, added external sliding door, and additional barriers and palisade fence	03.09.18
F03	Added missing fence and barrier, and changed text size	23.08.18
F02	Amended to clients comments	21.08.18
F01	Preliminary issue for comment	15.08.18

client

Lindum Group

project title

J. O. Sims Ltd Extensions Spalding

drawing title

Proposed Elevations

drawing status

Planning Application

scale	date	
1:200 @ A1	September 2018	
project number	drawing number	revision
2459	AB0801	P01

DT ARCHITECTS

01733 393010

www.dtarchitects.co.uk