
This drawing is copyright of DT Architects. Do not scale from this drawing. Check all dimensions onsite. The contractor shall bring any discrepancies immediately to the notice of the Architect.

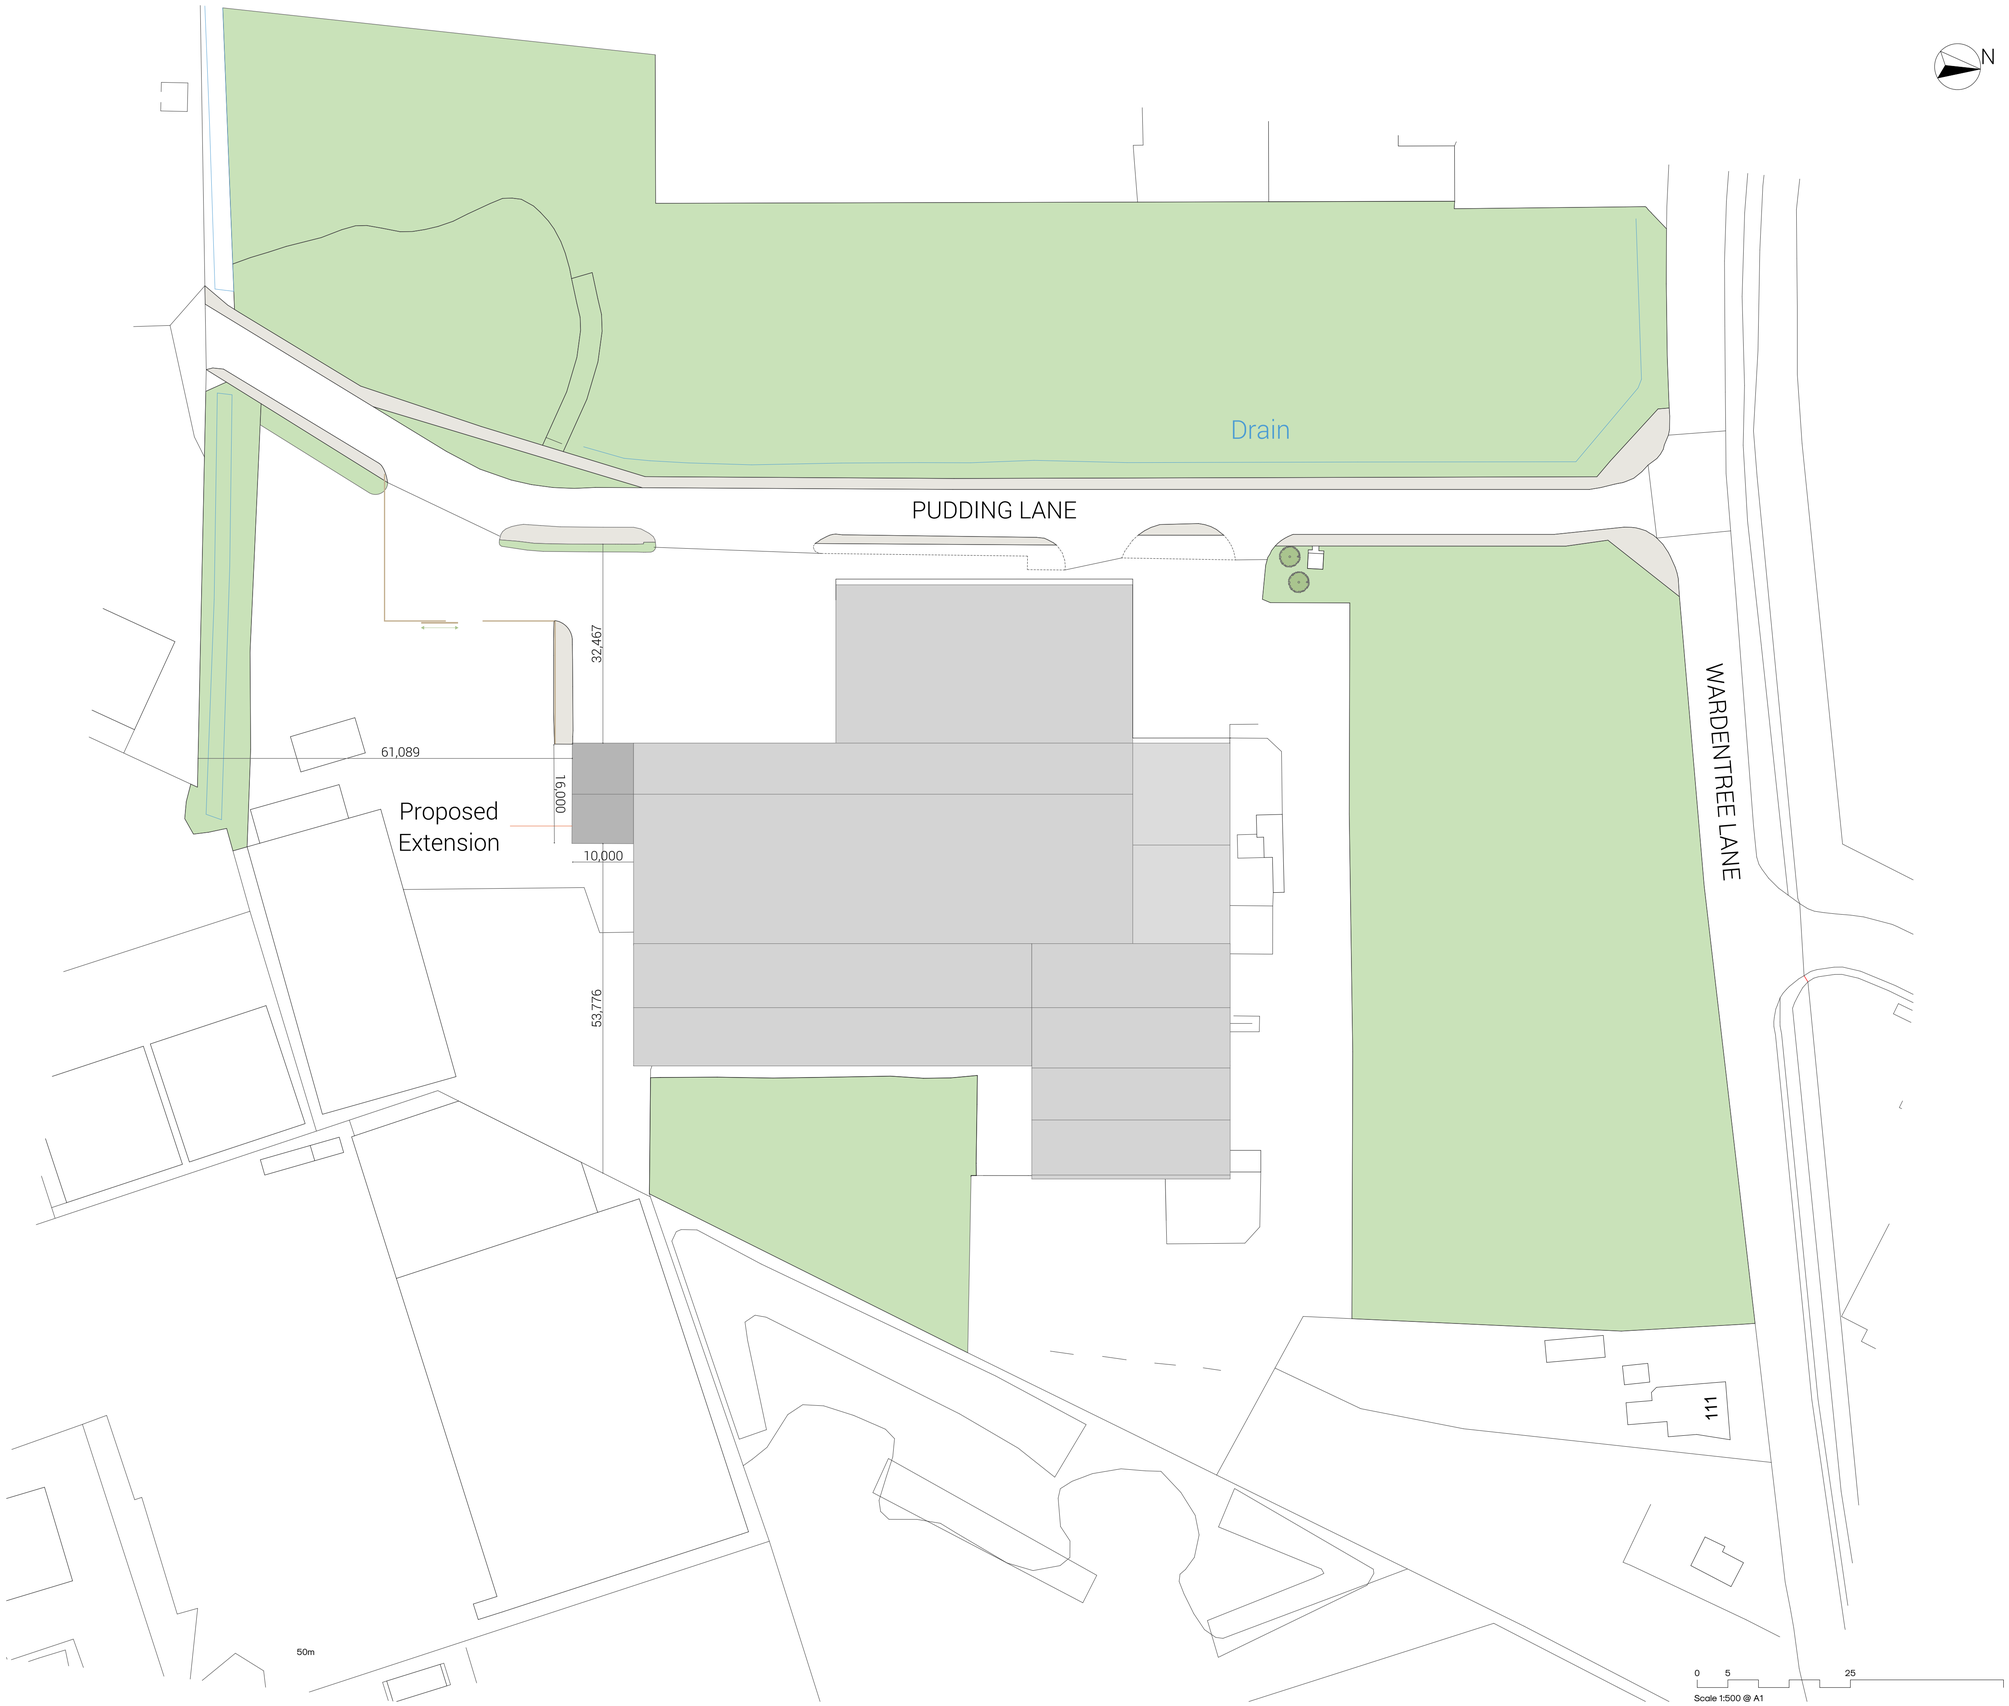

revision	note	date
P01	Planning Application Issue	05.09.18
F04	Added additional barriers and palisade fence Removed proposed concrete yard Removed proposed soft landscape	03.09.18
F03	Added proposed concrete yard and removed proposed hedge	23.08.18
F02	Changed plan to roof plan & added colour	22.08.18
F01	Preliminary issue for comment	21.08.18

client

Lindum Group

project title

J. O. Sims Ltd Extensions Spalding

drawing title

Proposed Site Plan

drawing status

Planning Application

scale	date	
1:500 @ A1	September 2018	
project number	drawing number	revision
2459	AL0201	P01

DT ARCHITECTS

01733 393010

www.dtarchitects.co.uk