



0.00 m

South Elevation

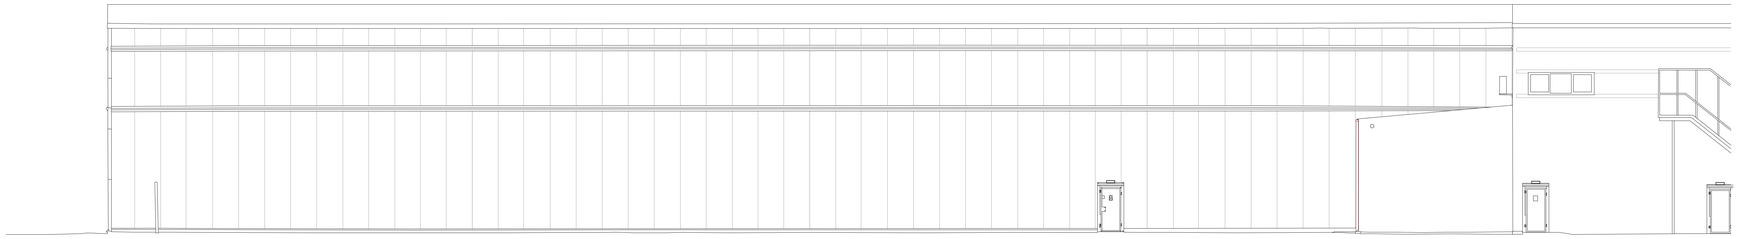

0.00 m

East Elevation

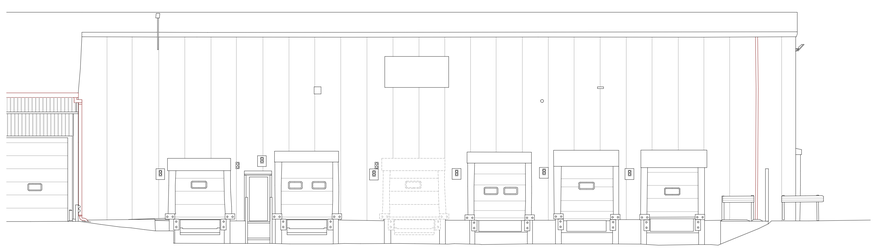

0.00 m

West Elevation

REVISIONS :

Rev	Date	Comment	Drawn
-	-	-	-

GRID :

All Survey Data Shown Has Been Orientated To National Grid With All Levels Related To OS Datum Unless Otherwise Stated.

DISCLAIMER :

The Survey Symbol Used To Represent Tree Spreads Gives An Average Crown Dimension Only.

Detail Shown On This Drawing Relating To Services Above And Below Ground Are For Indication Only.
Verification Of This Detail Must Be Sought From The Relevant Authority.

Chartered Surveyors
The Loft
Unit 3A
Kym Road
Bicton Industrial Estate
Kimbolton
Cambridgeshire
PE28 0LW
Tel: 01480 212790 Fax: 01480 406456
Internet: www.asc-geomatics.co.uk Email: asc@asc-geomatics.co.uk
Registered in England and Wales No. 4500757

ASC
Associated Surveying Consultants

SITE : J.O. SIMS Ltd - Pudding Lane, Pinchbeck, Spalding.

TITLE : Elevations.
As Surveyed 25.07.2018

CLIENT : J.O. SIMS Ltd

© Crown copyright and database rights (2018) OS (100017963)

RICS

DATE : 03.08.2018

SCALE : 1:100 @ A0

DRAWN BY : Dale Jeffs

SURVEYED BY : David Shilling & Dale Jeffs

DRAWING NUMBER : ASC.18.420