
© THIS DRAWING IS THE PROPERTY OF 'THE MILLWARD PARTNERSHIP' AND MUST NOT BE REPRODUCED, WHOLLY OR IN PART, NOR THE INFORMATION THEREIN DISCLOSED TO A THIRD PARTY, WITHOUT THE WRITTEN PERMISSION OF THE OWNERS

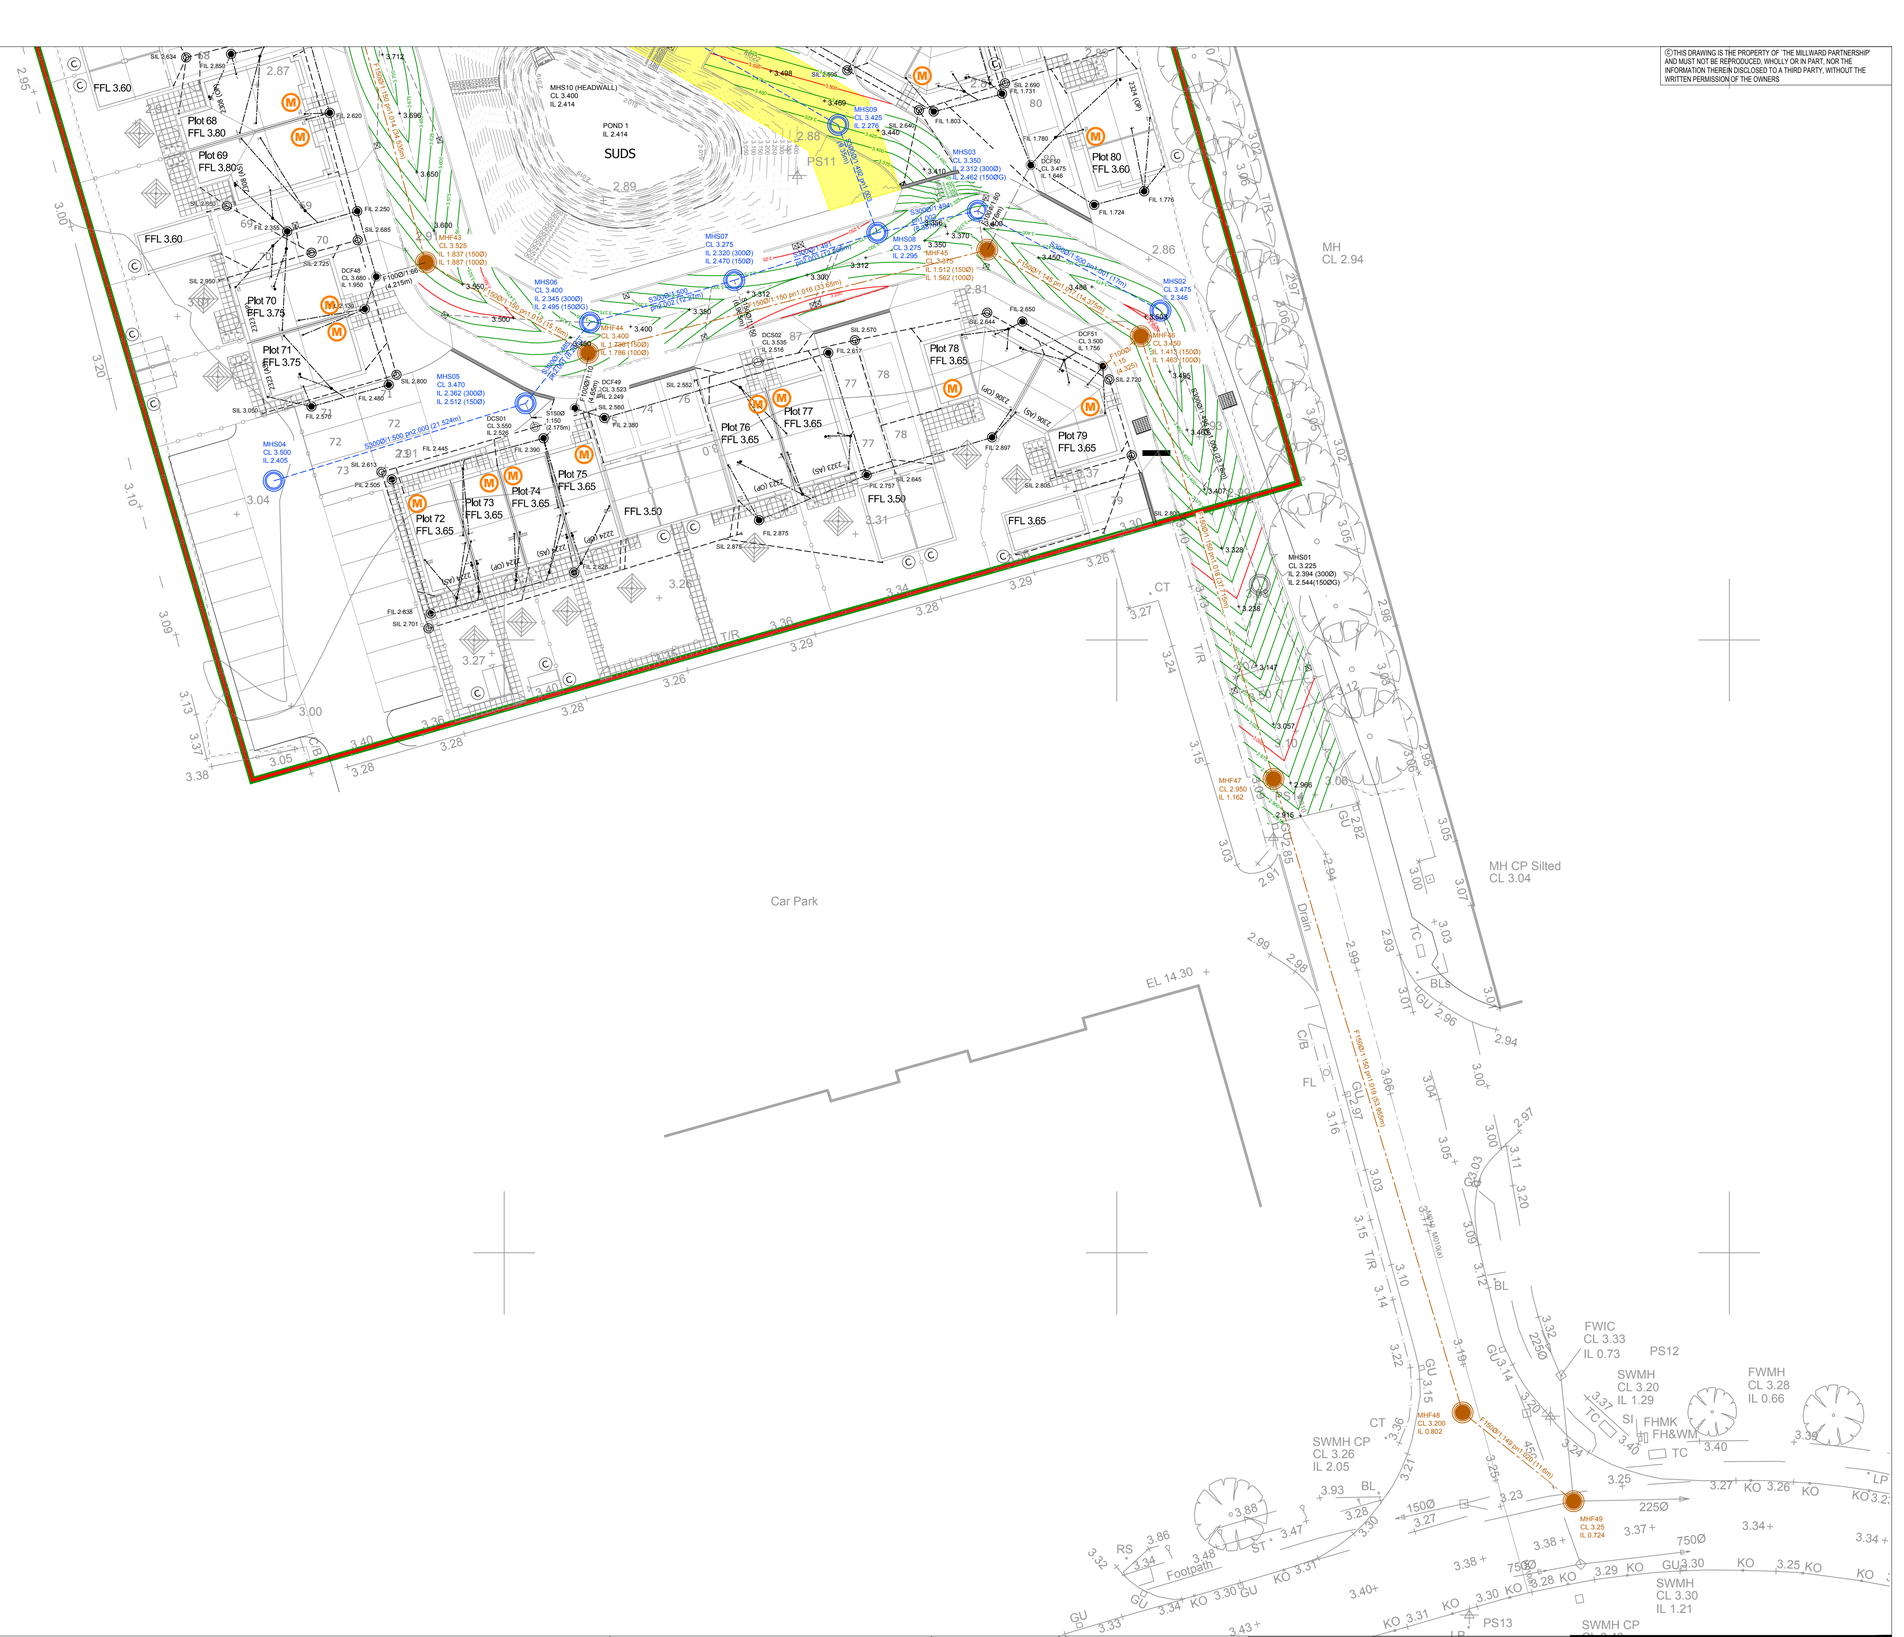



Associated Drawings

This drawing is to be read in conjunction with Millward drawings MA10002 particularly the following:-

MA10002 / 100 Overall Site Location / Key Plan
MA10002 / 202 / 1 to 4 Drainage Construction details and manhole schedules
MA10002 / 204 Proposed Pumping Chamber
MA10002 / 606 / 1 to 4 Carriageway and Longitudinal Sections

Lincolnshire County Council Development Road Specification and Construction 2014 Edition
All other Millward drawings are listed on the project document issue register.

REV	DATE	BY	DETAILS	CHK'D
M	31.03.16	JH	GULLY SPACINGS REVISED	JMcK
L	11.03.16	JH	CONTOURS ADDED AT LCC REQUEST	JMcK
K	15.02.16	JH	REVISED IN ACCORDANCE WITH LCC COMMENTS DATED 02-02-2016	JMcK
J	18.01.16	JH	MINOR REVS TO COVERS AND GRADIENTS	JMcK
H	16.12.15	JH	REV IN ACCORDANCE WITH ANGLIAN WATER	JMcK

A1 AMENDMENTS

NOTES

DRAINAGE KEY

Surface Water Manhole (adopted)
Surface Water Inspection Chamber (450mmØ) (private)
Surface Water Sewer (Adopted)
Surface Water Sewer (Private)
Rodding Eye
Linear Drainage Channel
Foul Water Manhole (adopted)
Foul Water Inspection Chamber (450mmØ) (private)
Foul Water Inspection Chamber (180mmØ) (private)
Foul Water Sewer (Adopted)
Foul Water Sewer (Private)
Sewer Easement

TITLE
PROPOSED DRAINAGE LAYOUT
(Sheet 5 of 6)

PROJECT
Proposed Residential Development
Wardentree Lane, Pinchbeck

CLIENT
ALLISON Homes

DATE	CHECKED	APPROVED BY	SCALE	DRAWN	ENGINEER	DRAWING No:	DRAWING STATUS
February 2015			1:250 @ A1	J Harrison	J McKellar	MA10002 / 201-5 rev M	Tender

millward
t: 0115 941 4560
no.1 mallin hill, nottingham ng1 1jq
e: info@millward.co.uk w: www.millward.co.uk