

© THIS DRAWING IS THE PROPERTY OF 'THE MILLWARD PARTNERSHIP' AND MUST NOT BE REPRODUCED, WHOLLY OR IN PART, NOR THE INFORMATION THEREIN DISCLOSED TO A THIRD PARTY, WITHOUT THE WRITTEN PERMISSION OF THE OWNERS

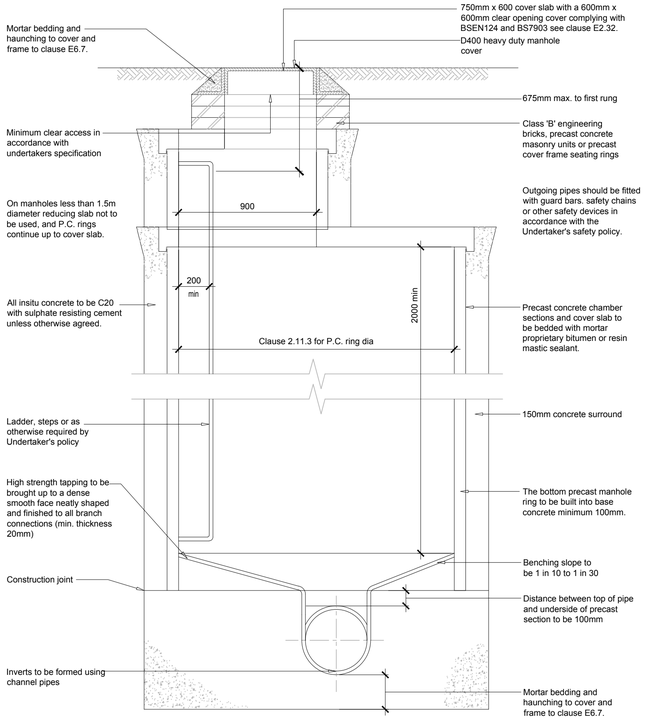

Section

Manhole Type A
(In accordance with Sewers For Adoption 6th edition)


Scale 1:20

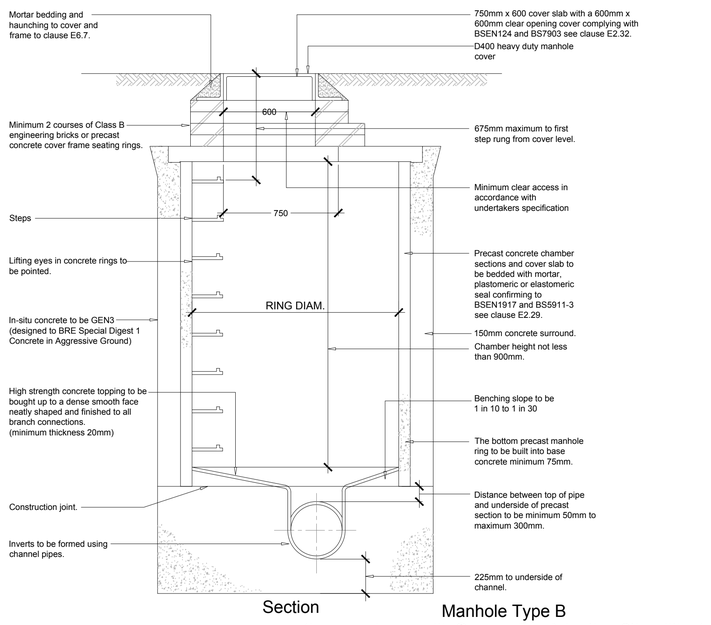

Section


Manhole Type B
(In accordance with Sewers For Adoption 6th edition)

Scale 1:20

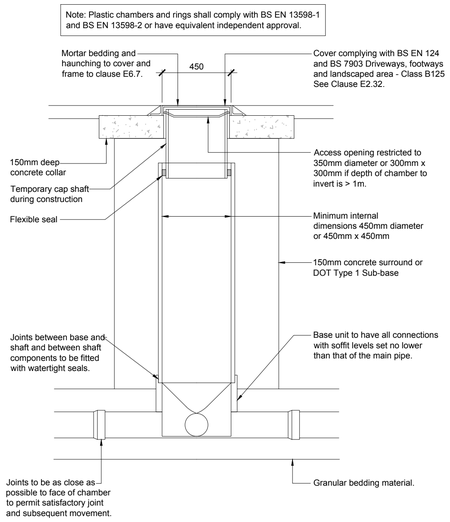


Inspection chamber for Light Vehicle loading and Landscaped Areas / Demarcation chamber for Cover Level to Invert Level less than 1200mm.

Scale 1:20

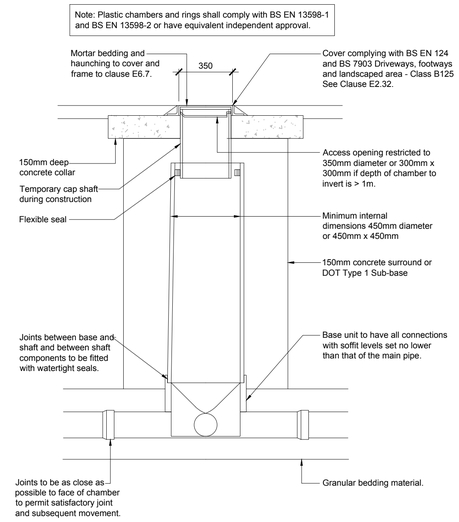


Inspection chamber for Light Vehicle loading and Landscaped Areas / Demarcation chamber for Cover Level to Invert Level greater than 1200mm.

Scale 1:20

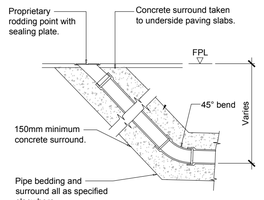


Rodding Point

Scale 1:20

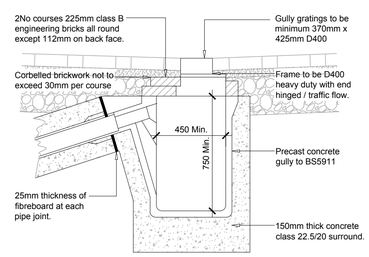


Drive Gully Detail

Scale 1:20

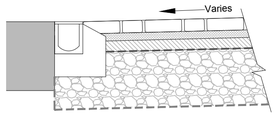


Aco Drain Detail

Scale 1:20

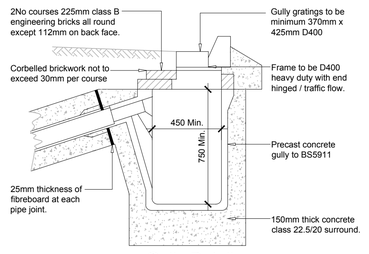


Gully Detail

Scale 1:20

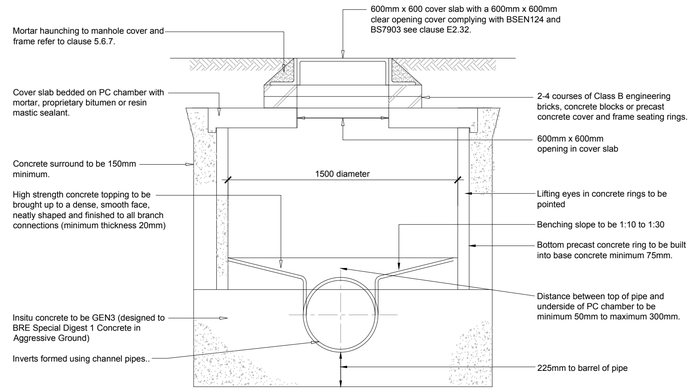

Manhole Type E
(In accordance with Sewers For Adoption 6th edition)


Scale 1:20

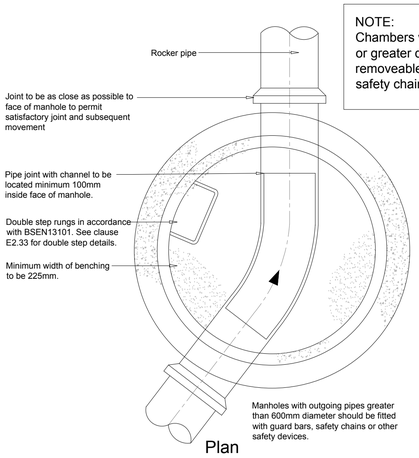

Plan

NOTE:
Chambers with outgoing pipes of 600mm or greater diameter are to be fitted with removeable stainless steel (Grade 316) safety chains or polypropylene rope.

Diameter of Largest Pipe in Manhole (mm)	Internal Diameter of Manhole (mm)
LESS THAN 375	1200
375 - 700	1500
750 - 900	1800
900 - 1350	2100

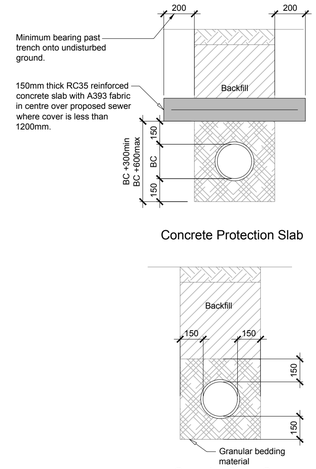

Concrete Protection Slab

Granular Class S

Pipe Bedding Details

Scale 1:20

REV	DATE	BY	DETAILS	CHK'D
E	12.02.16	EP	UPDATED IN ACCORDANCE WITH LCC COMMENTS DATED 02/02/16.	JMcK
D	12.11.15	JH	REVISED IN ACCORDANCE WITH COMMENTS FROM ANGLIAN WATER	JMcK
C	05.08.15	JH	ISSUED FOR APPROVAL	JMcK
B	27.07.15	JH	PERMEABLE PAVING REMOVED	JMcK
A	07.05.15	JH	ISSUED FOR TENDER	JMcK

A1 AMENDMENTS

NOTES

This drawing is to be read in conjunction with Millward drawings MA10002 particularly the following:-

MA10002 / 100 Overall Site Location / Key Plan
MA10002 / 201-1 to 6 Proposed Drainage Layout
MA10002 / 606-1 to 4 Carriage and Drainage Longitudinal Sections
Lincolnshire County Council Development Road Specification and Construction 2014 Edition

All other Millward drawings are listed on the project document issue register.

TITLE: DRAINAGE CONSTRUCTION DETAILS

PROJECT: Proposed Residential Development Wardentree Lane, Pinchbeck

CLIENT: ALLISON Homes

DATE	CHECKED	APPROVED BY	SCALE	DRAWN	ENGINEER	DRAWING No:	DRAWING STATUS
March 2015			1:20 @ A1	J Harrison	J McKellar	MA10002 / 202-1 rev E	Tender

millward
t: 0115 941 4560
no.1 malin hill, nottingham ng1 1jq
e: info@millward.co.uk w: www.millward.co.uk