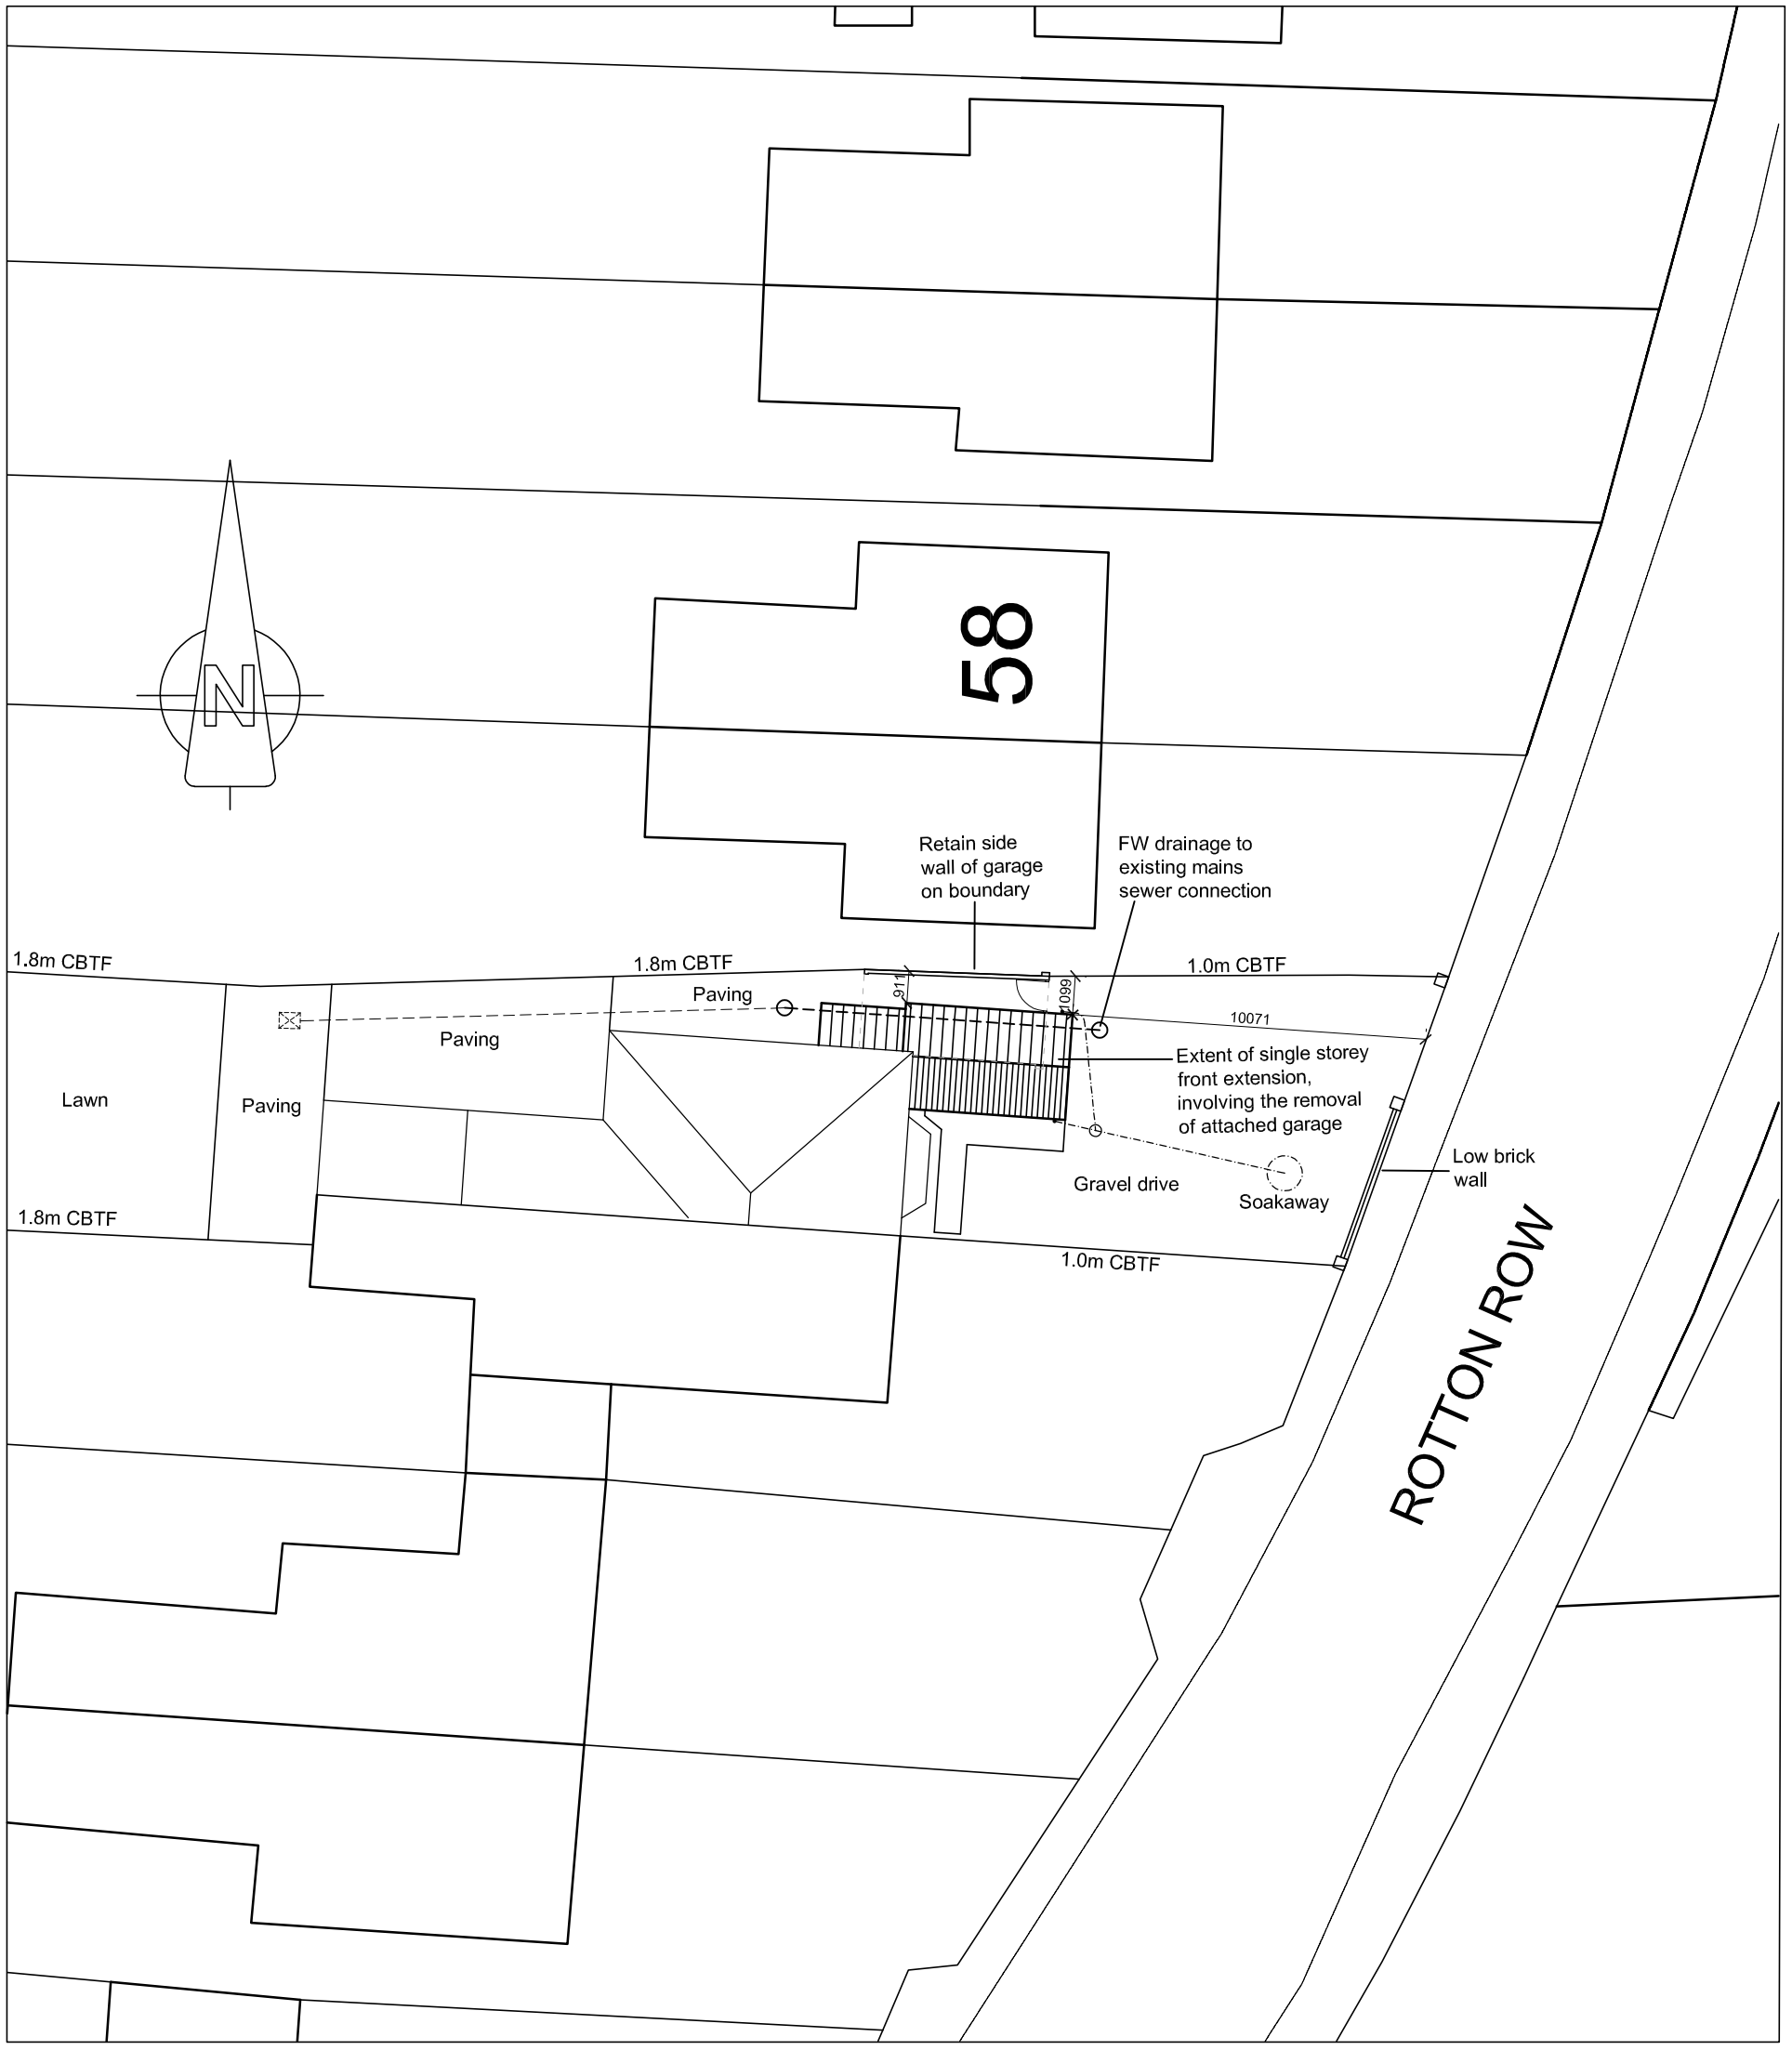


Site Block Plan @ 1:200 Scale

DRAINAGE
Foul drains to existing main sewer
Surface water drains to new soakaway

SCALE

0 5 10 15 20 25m

Jenny McIntee Architectural Design
www.jennymcintee.co.uk info@jennymcintee.co.uk Tel 07921 003153

Project:	Front Extension	Date:	September 2017
Address:	54 Rotton Row, Pinchbeck, Spalding, Lincolnshire	Scale:	1:200 on A3
		drawn: CL	checked: JM
Client:	A McGregor and B Randell	Job No:	17116
Drawing Title:	Proposed Site Plan	Dwg No:	02 A