


GROUND FLOOR PLAN

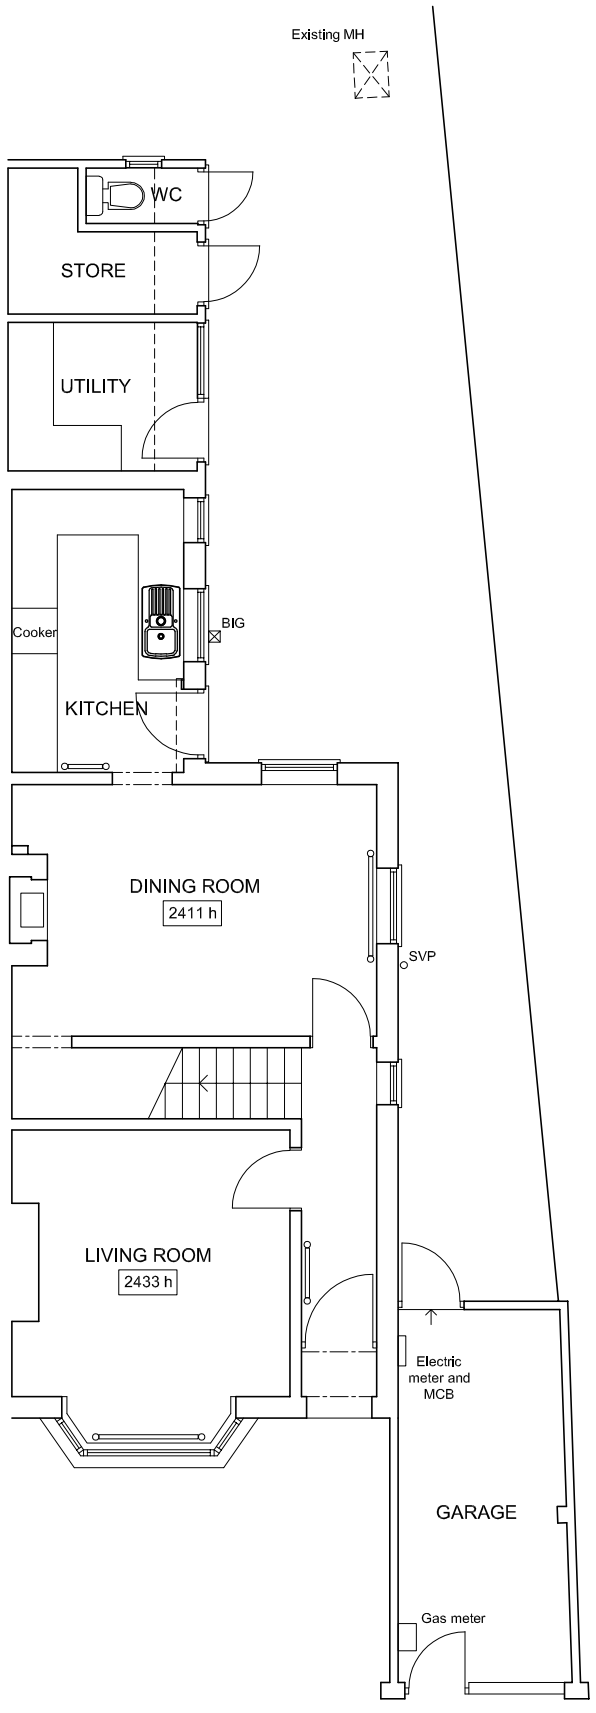


EAST ELEVATION




WEST ELEVATION



NORTH ELEVATION

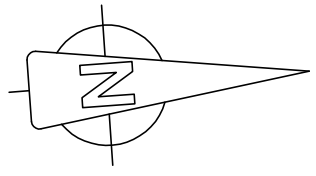

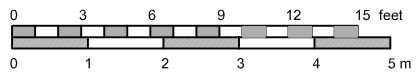

EXISTING DRAWINGS

Jenny McIntee Architectural Design
www.jennymcintee.co.uk info@jennymcintee.co.uk Tel 07921 003153

Project:	Front Extension	Date:	September 2017
Address:	54 Rotton Row, Pinchbeck, Spalding, Lincolnshire	Scale:	1:100 on A3
		drawn: CL	checked: JM
Client:	A McGregor and B Randell	Job No:	17116
Drawing Title:	Existing Ground Floor Plan and Elevations	Dwg No:	03