


GROUND FLOOR PLAN

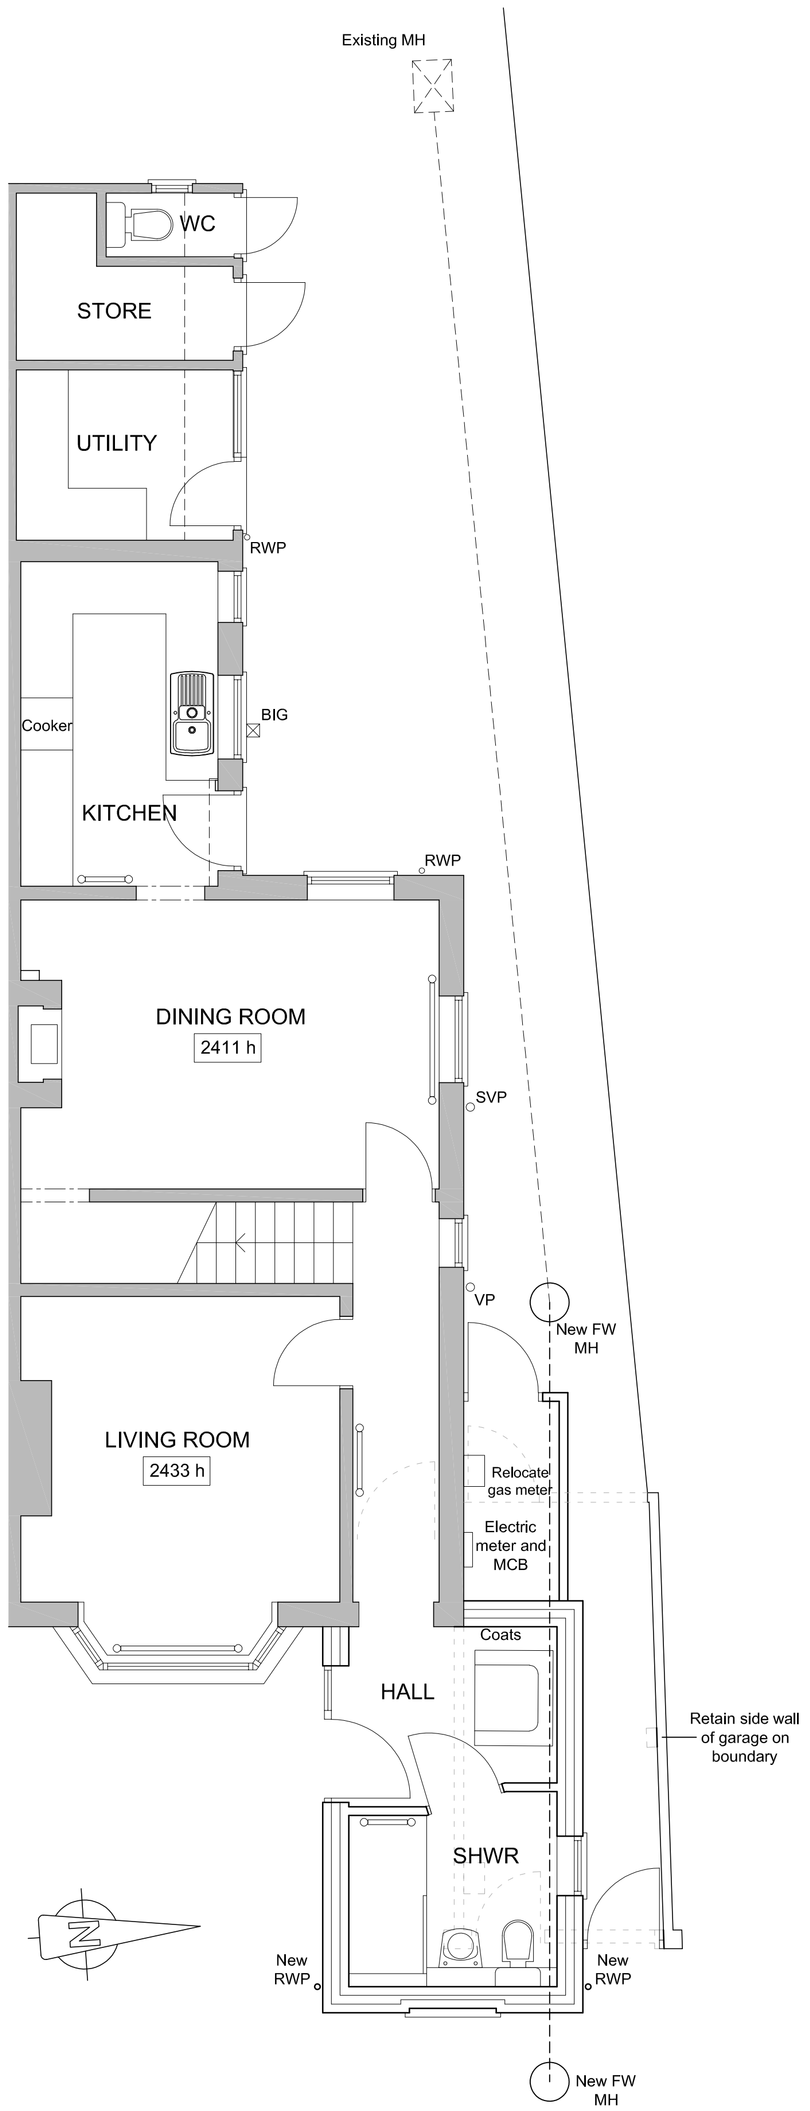

SOUTH ELEVATION

EAST ELEVATION



NORTH ELEVATION

WEST ELEVATION



SECTION

0 3 6 9 12 15 feet

0 1 2 3 4 5 m

PROPOSED DRAWINGS

Jenny McIntee Architectural Design
www.jennymcintee.co.uk info@jennymcintee.co.uk Tel 07921 003153

Project:	Front Extension	Date:	September 2017
Address:	54 Rotton Row, Pinchbeck, Spalding, Lincolnshire	Scale:	1:50, 1:100 on A1
		drawn: CL	checked: JM
Client:	A McGregor and B Randell	Job No:	17116
Drawing Title:	Proposed Ground Floor Plan, Elevations and Section	Dwg No:	04 A