

NO DIMENSIONS ARE TO BE SCALED OFF THIS DRAWING – DRAWING IS INDICATIVE ONLY – CONTRACTORS ARE RESPONSIBLE FOR CHECKING ALL DIMENSIONS ON SITE PRIOR TO CONSTRUCTION

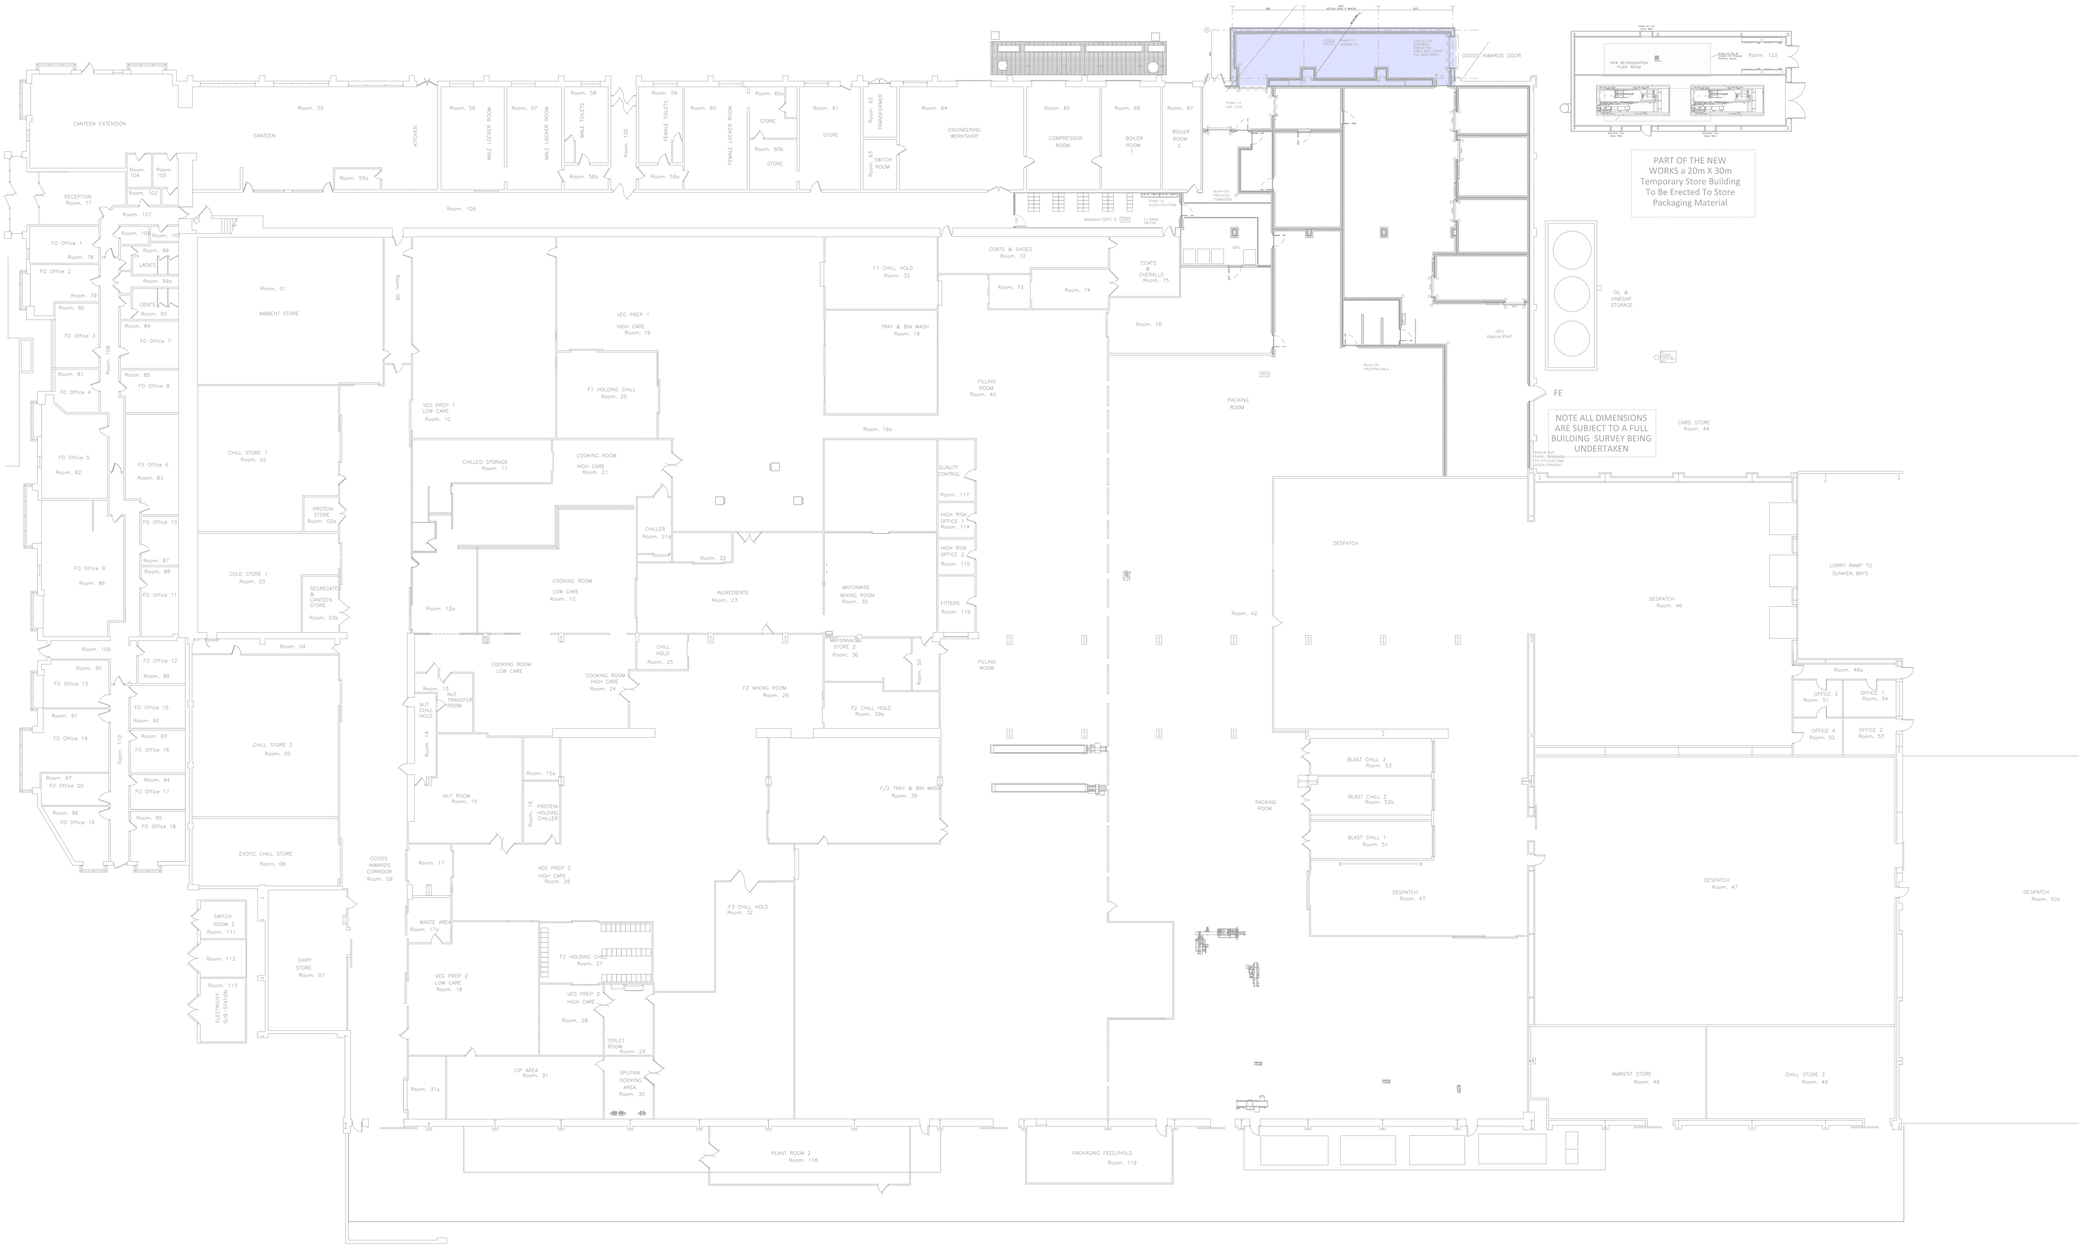

GROUND FLOOR PLAN
1:250

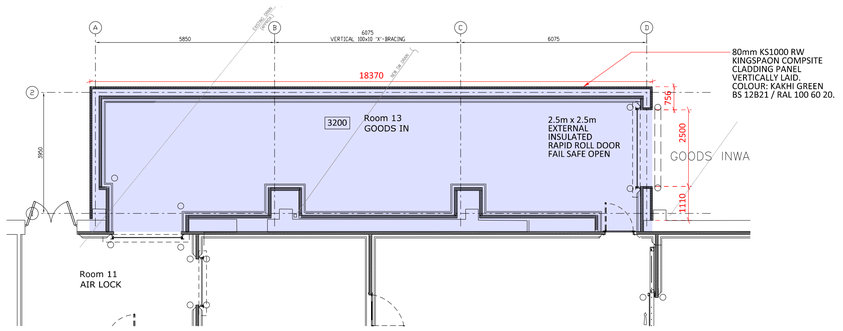

PROPOSED AIR LOCK
1:100

© COPYRIGHT – ALL CONTENT ON THIS DRAWING IS THE PROPERTY OF TSL PROJECTS LIMITED.

SCALE BAR

LOCATION PLAN

NOTES

PROPOSED AIR LOCK

REV	DATE	BY	CHK	DESCRIPTION

Specialists in Food and Pharmaceutical Design and Construction
TSL Projects Head Office
24-26 Chapel Street, Marlow
Buckinghamshire, SL7 1DD
Tel:+44 (0)845 330 7311 Fax: +44 (0)845 330 7309
www.tslprojects.com

Client
GREENCORE

Project
PROJECT DELI FILLER
SPALDING

Drawing Title
PROPOSED GROUND FLOOR PLAN

Scale (s)	Date	Drawn	Checked
1:250 @ A1	01.09.16	RR	AT

Drawing Status
PLANNING

Drawing No	Sheet	Revision
16071_P03	A1	