


NO DIMENSIONS ARE TO BE SCALED OFF THIS DRAWING – DRAWING IS INDICATIVE ONLY – CONTRACTORS ARE RESPONSIBLE FOR CHECKING ALL DIMENSIONS ON SITE PRIOR TO CONSTRUCTION

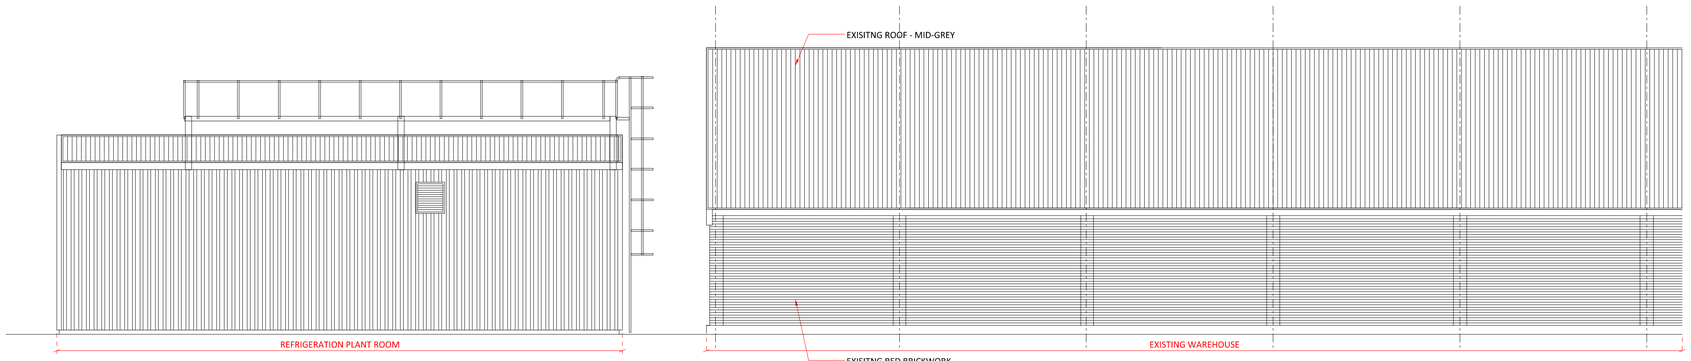


EXISTING WEST ELEVATION
SCALE 1:100

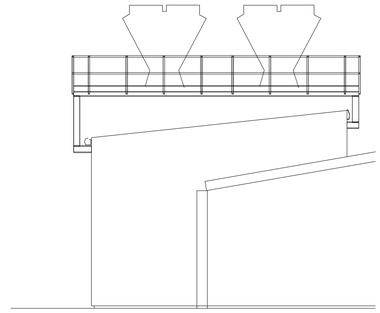


EXISTING SOUTH ELEVATION
SCALE 1:100

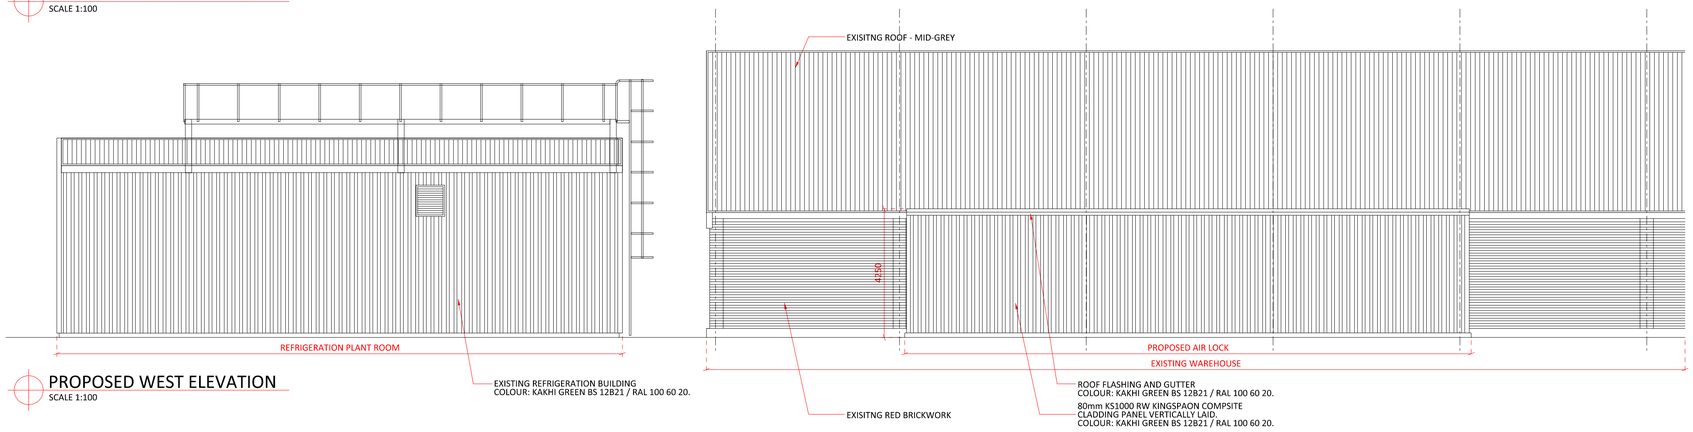


PROPOSED WEST ELEVATION
SCALE 1:100

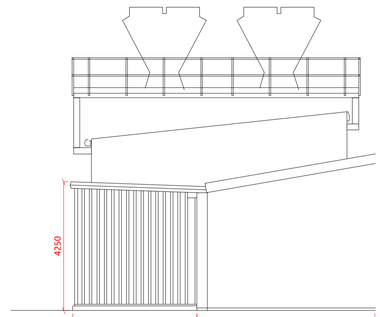


PROPOSED SOUTH ELEVATION
SCALE 1:100

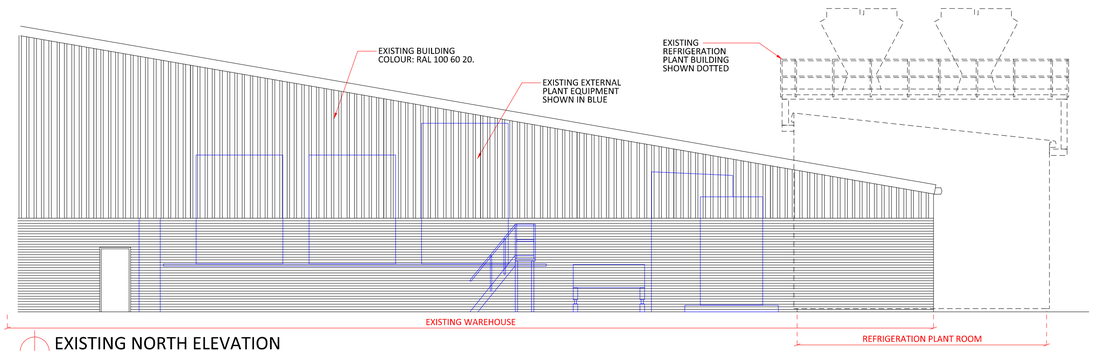


EXISTING NORTH ELEVATION
SCALE 1:100

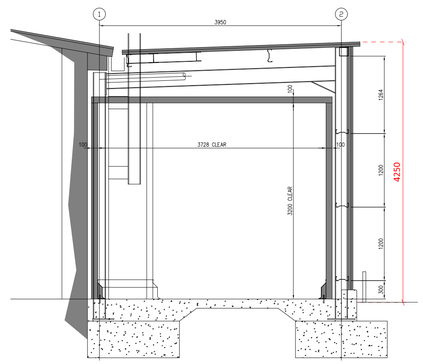


SECTION 1-1
SCALE 1:50

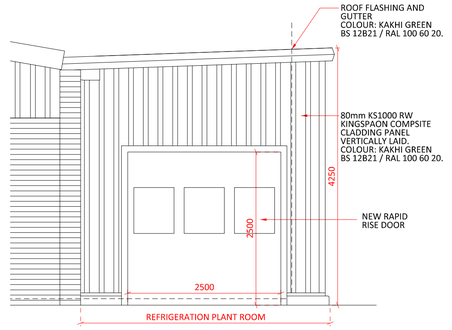

DETAIL 1
SCALE 1:50

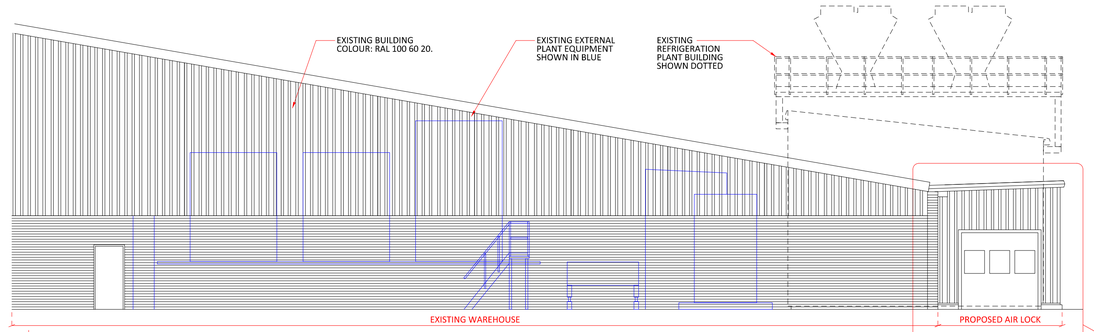

PROPOSED NORTH ELEVATION
SCALE 1:100

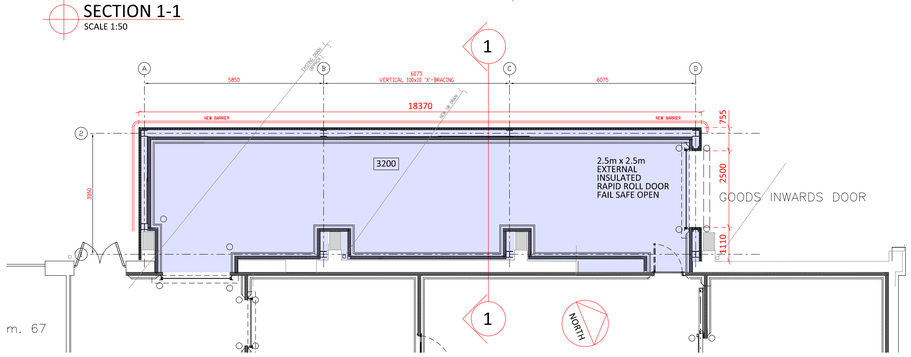

PROPOSED AIR LOCK PLAN
SCALE 1:100

© COPYRIGHT – ALL CONTENT ON THIS DRAWING IS THE PROPERTY OF TSL PROJECTS LIMITED.

SCALE BAR

LOCATION PLAN

NOTES

REV	DATE	BY	CHK	DESCRIPTION

Specialists in Food and Pharmaceutical Design and Construction

TSL Projects Head Office
24-26 Chapel Street, Marlow
Buckinghamshire, SL7 1DD
Tel:+44 (0)845 330 7311 Fax: +44 (0)845 330 7309
www.tslprojects.com

Client: GREENCORE

Project: PROJECT DELI FILLER SPALDING

Drawing Title: PROPOSED AIR LOCK DETAILS

Scale (s)	Date	Drawn	Checked
1:100 @ A1	02.09.16	RR	GC

Drawing Status: PLANNING

Drawing No	Sheet	Revision
P04		-