
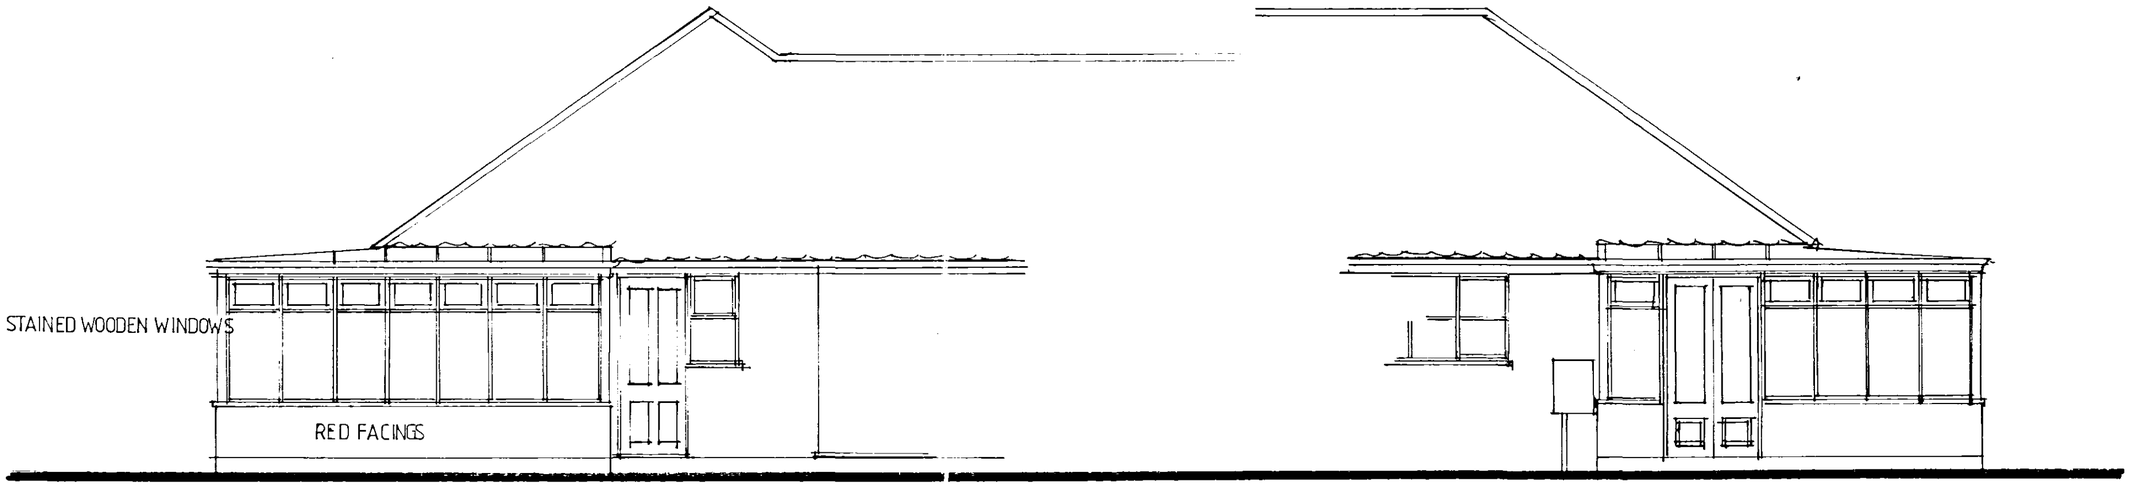


SIDE

REAR

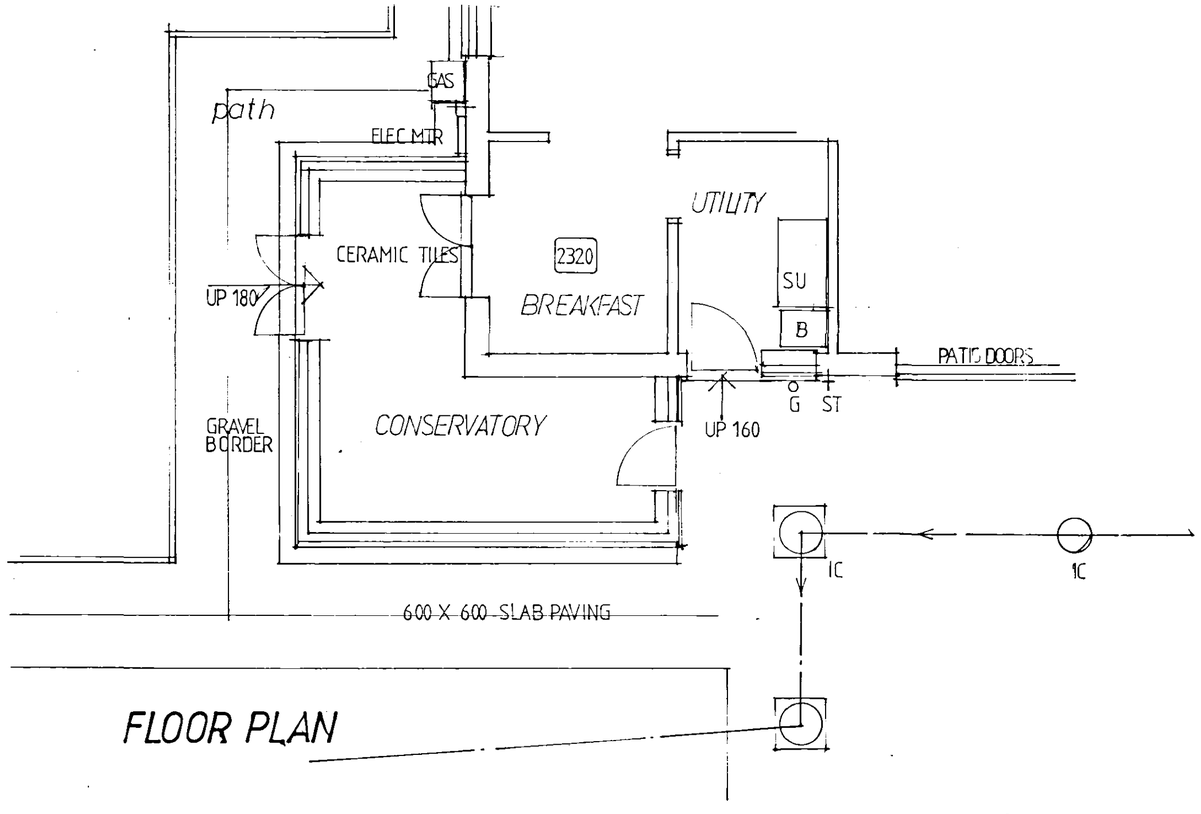

FLOOR PLAN

DETERMINED PLAN

- 1 JUL 2005

Plan: 0892/05

Revision	Date	Comments
Revisions		

CLIENT : MR BOYER
ADDRESS 1 CATHERINES WAY
ADDRESS PINCHBECK
ADDRESS LINCS

CB DESIGN GROUP
ARCHITECTURAL & PLANNING SERVICES
NFU Buildings
Cornegate
Spalding
Lincolnshire
PE12 6ET
Tel: 01775 722241
Fax: 01775 769846

SCALE :	Date :	Drawn By :
1:50	13/06/05	N.F.
Drawing No. 1056/05/01	Revision Note.	