

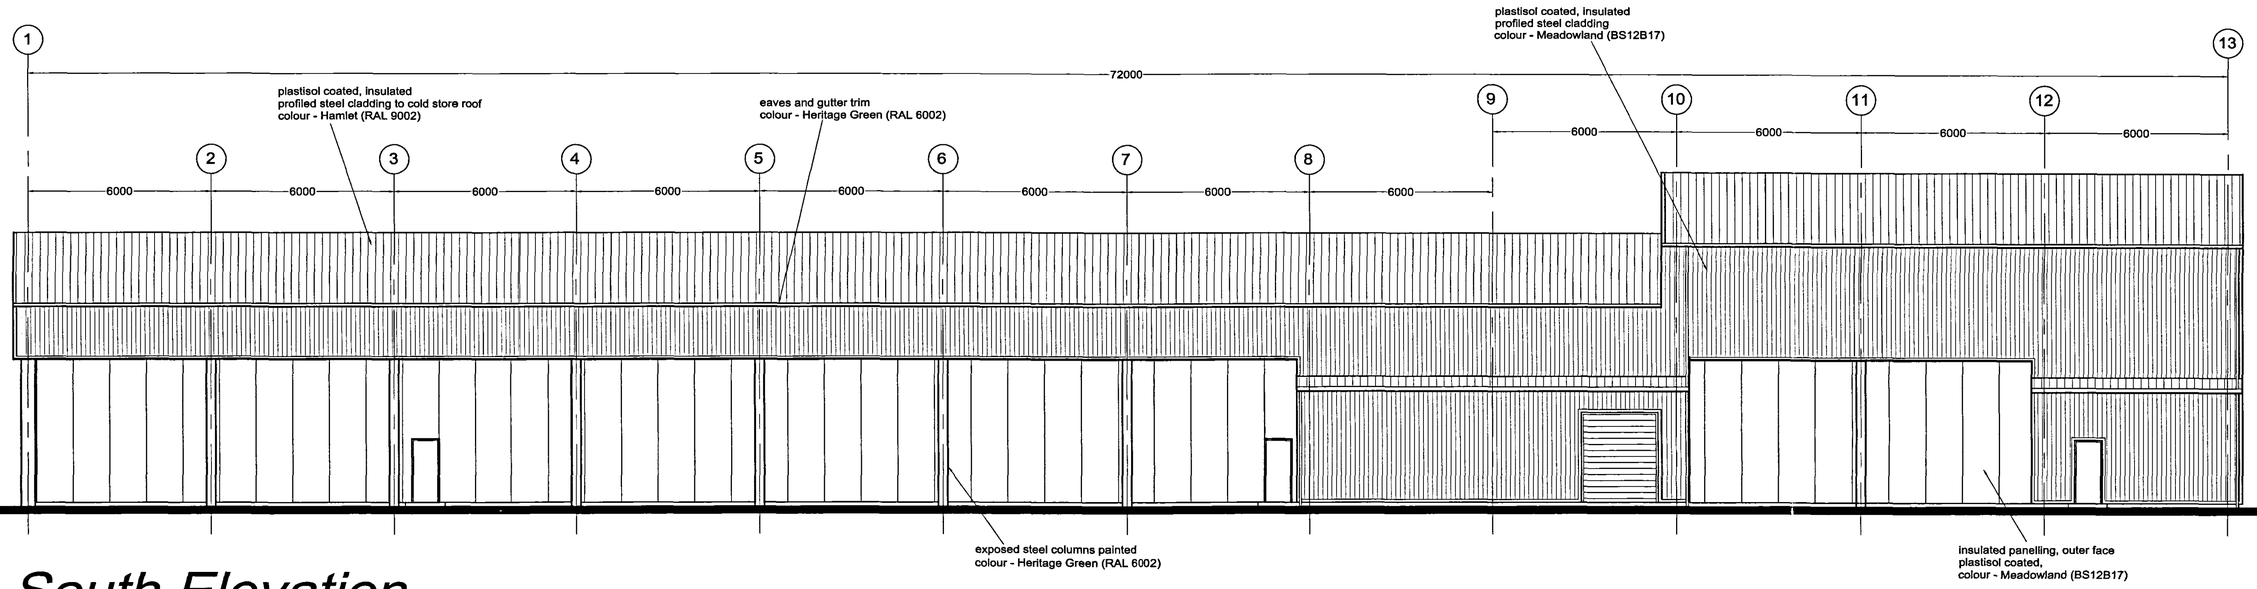


South Elevation

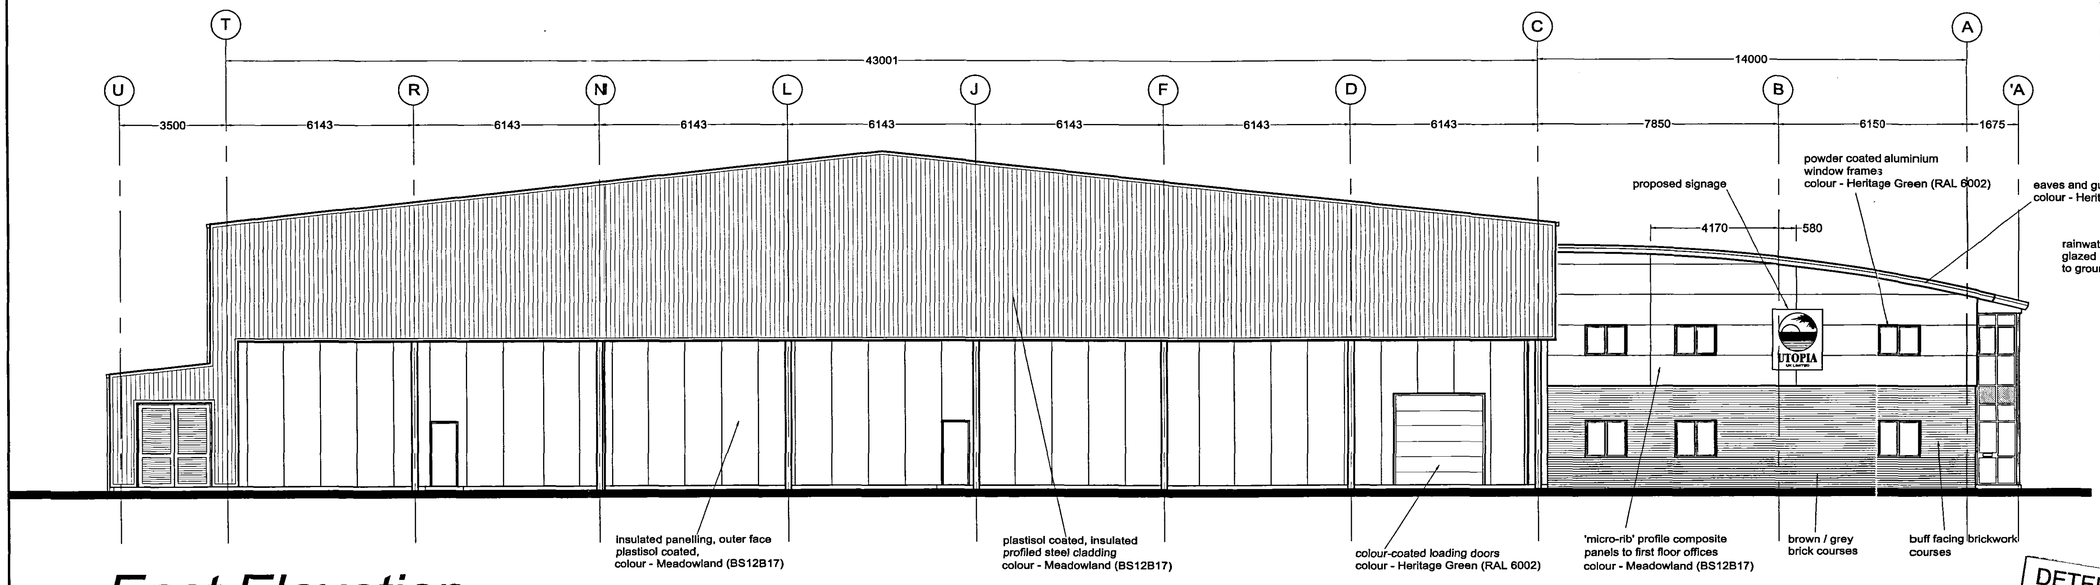

East Elevation

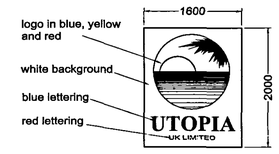

SIGNAGE DETAILS
1:50

27 JUN 2003
0894/06

LINDUM

LINDUM CONSTRUCTION

Lindum House, Whisby Road, Lincoln LN6 3QX

Telephone: (01522) 500300 Fax: (01522) 500377

client

UTOPIA UK LTD

DETERMINED
PLANCOLD STORE & OFFICES

ENTERPRISE WAY
SPALDING

drawing

SOUTH AND EAST ELEVATIONS

date	scale
AUGUST 1999	1:100

drawing no.	revision
6455 / 11	D

UTOPIA
UK LIMITED

LINDUM GROUP

COPYRIGHT

COPYRIGHT OF THIS DRAWING BELONGS TO LINDUM GROUP LIMITED AND ITS SUBSIDIARY AND ASSOCIATED COMPANIES AND NO PART THEREOF MAY BE REPRODUCED OR UTILISED IN ANY WAY WHATSOEVER WITHOUT THE PRIOR WRITTEN CONSENT OF LINDUM.

USE FIGURED DIMENSIONS ONLY

Revisions

A: 24/08/99: Rainwater pipes, boiler room flue and letterbox added to drawing, brickwork design to offices revised.

B: 30/09/99: Sign added to East Elevation, rwp's to main building removed.

C: 08/10/99: Drawing generally updated.

D: 11/11/99: Signage details added.