

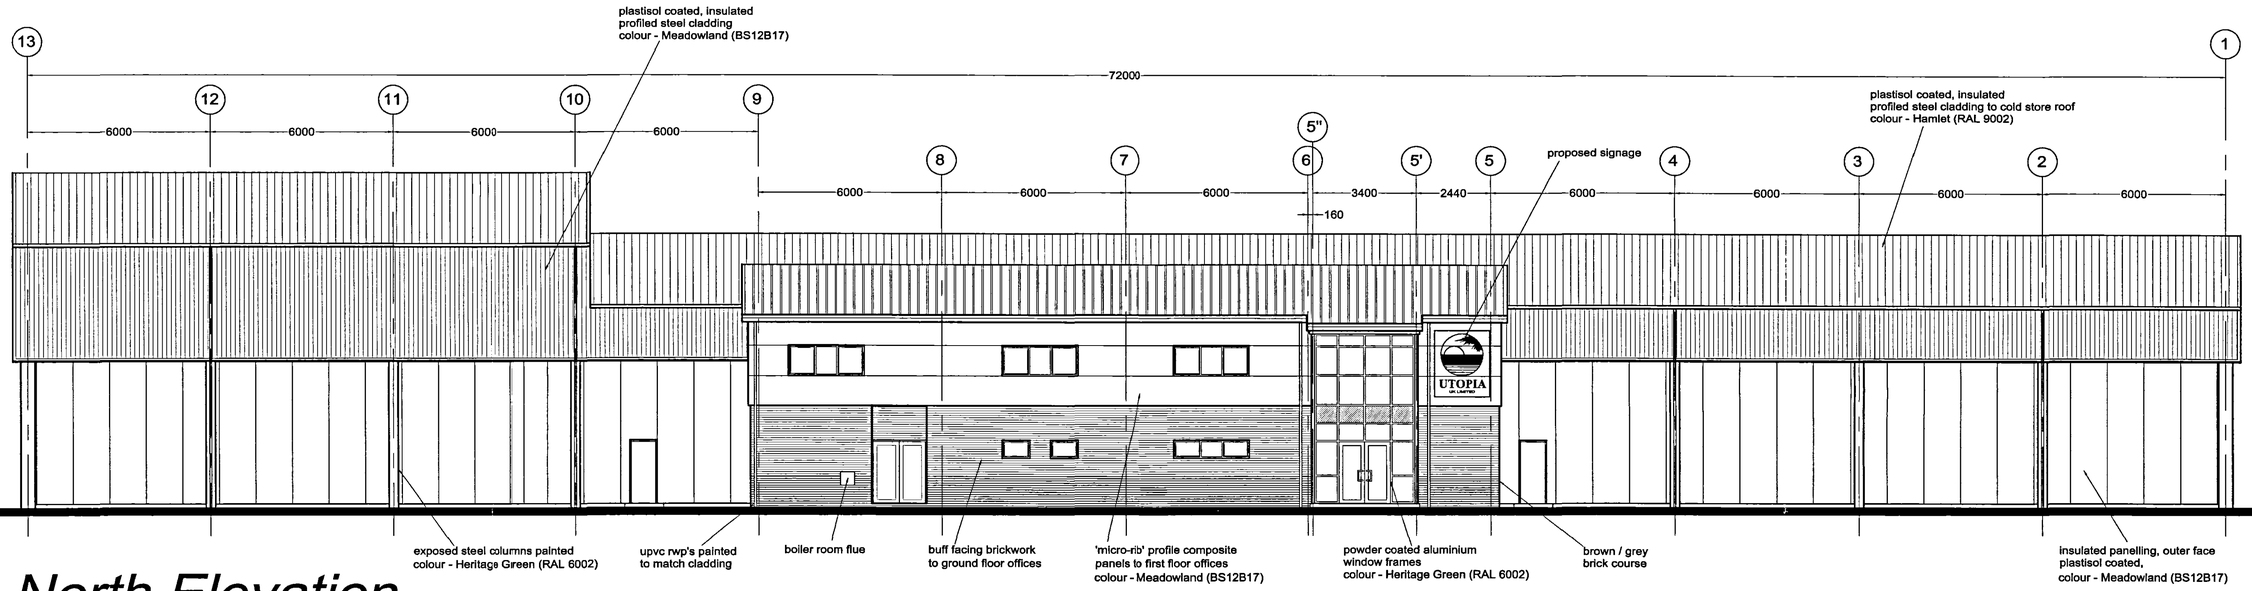


North Elevation

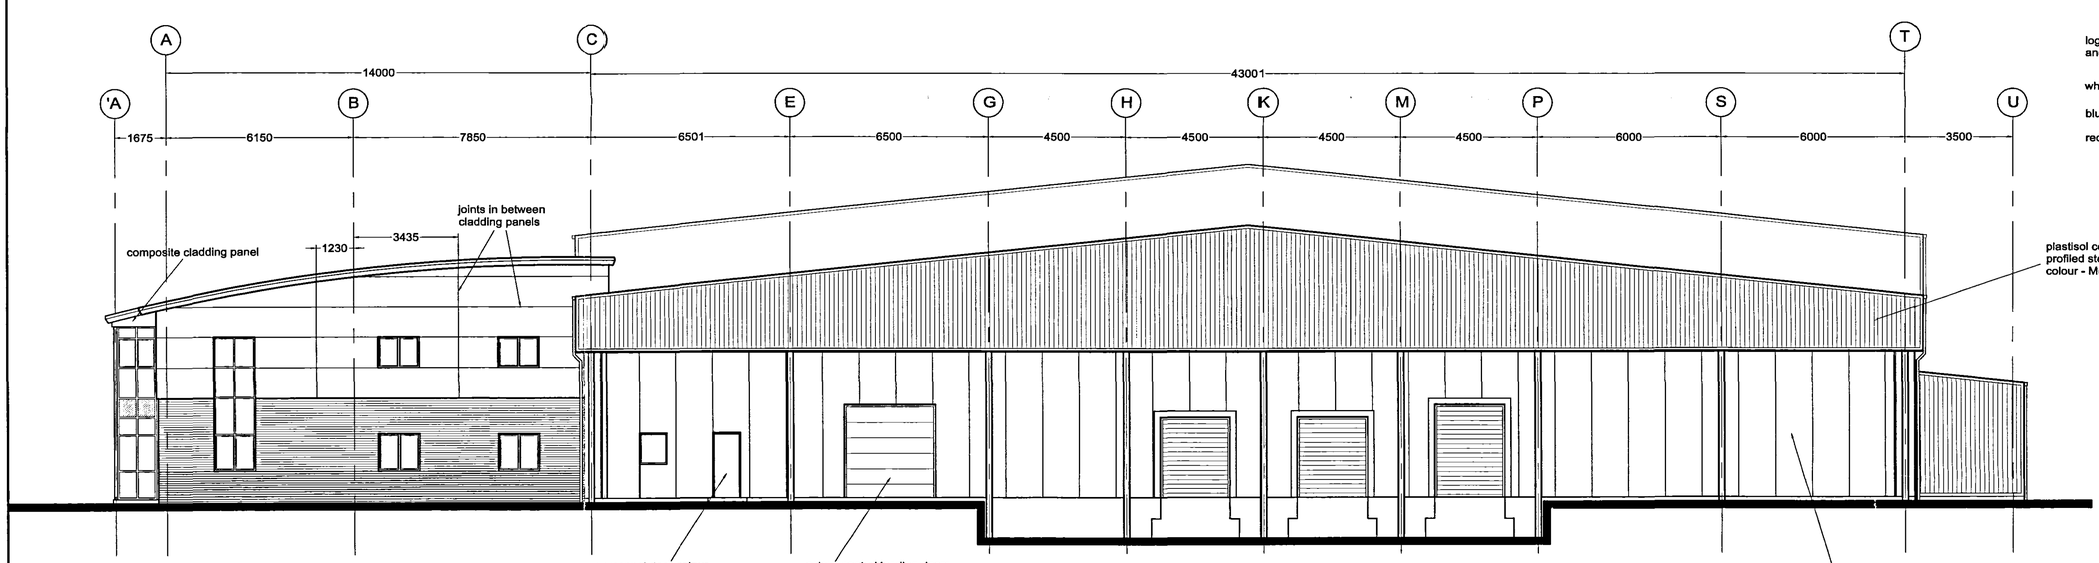

West Elevation

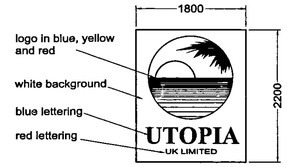

SIGNAGE DETAILS
1:50

27 JUN 2000
Ref: 0894/06

DETERMINED PLAN

LINDUM GROUP

COPYRIGHT

COPYRIGHT OF THIS DRAWING BELONGS TO LINDUM GROUP LIMITED AND ITS SUBSIDIARY AND ASSOCIATED COMPANIES AND NO PART THEREOF MAY BE REPRODUCED OR UTILISED IN ANY WAY WHATSOEVER WITHOUT THE PRIOR WRITTEN CONSENT OF LINDUM.

USE FIGURED DIMENSIONS ONLY

REVISIONS:-

A: 24/08/99: Rain water pipes and boiler room flue added to drawing, brickwork design to office revised.
B: 08/10/99: Drawing generally updated.
B: 11/11/99: Extra signage details added.

UTOPIA
UK LIMITED

LINDUM

LINDUM CONSTRUCTION

Lindum House, Whisby Road, Lincoln LN6 3QX
Telephone: (01522) 500300 Fax: (01522) 500377

client
UTOPIA UK LTD

project
COLD STORE & OFFICES

ENTERPRISE WAY
SPALDING

drawing
NORTH & WEST ELEVATIONS

date JUNE 1999 | scale 1:100

drawing no. 6455 / 10 | revision C