
FIRST FLOOR PLAN

KEY:-

- DENOTES BLOCKWORK
- DENOTES 1/2 GLAZED PARTITIONING
- DENOTES STUD & PLASTERBOARD WALL


FOR FURTHER DETAILS SEE DRAWING 6455 / 05

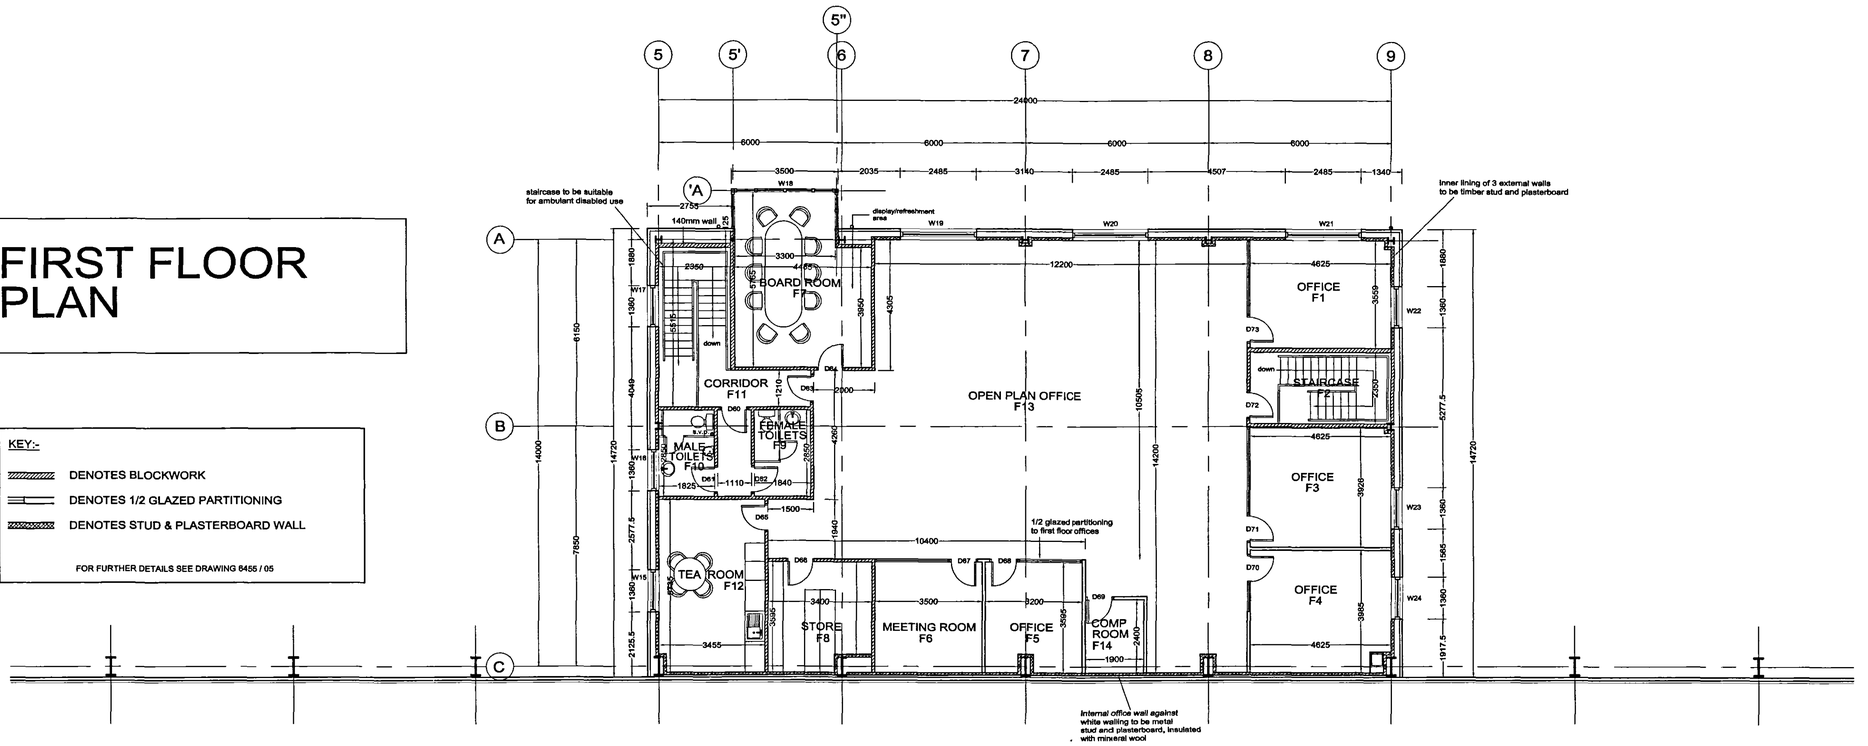

NOTES:-

ALL INTERNAL GROUND FLOOR WALLS TO BE BLOCKWORK
FOR DETAILED LAYOUTS OF KITCHEN UNITS SEE DRAWING 6455 / 30

GROUND FLOOR PLAN

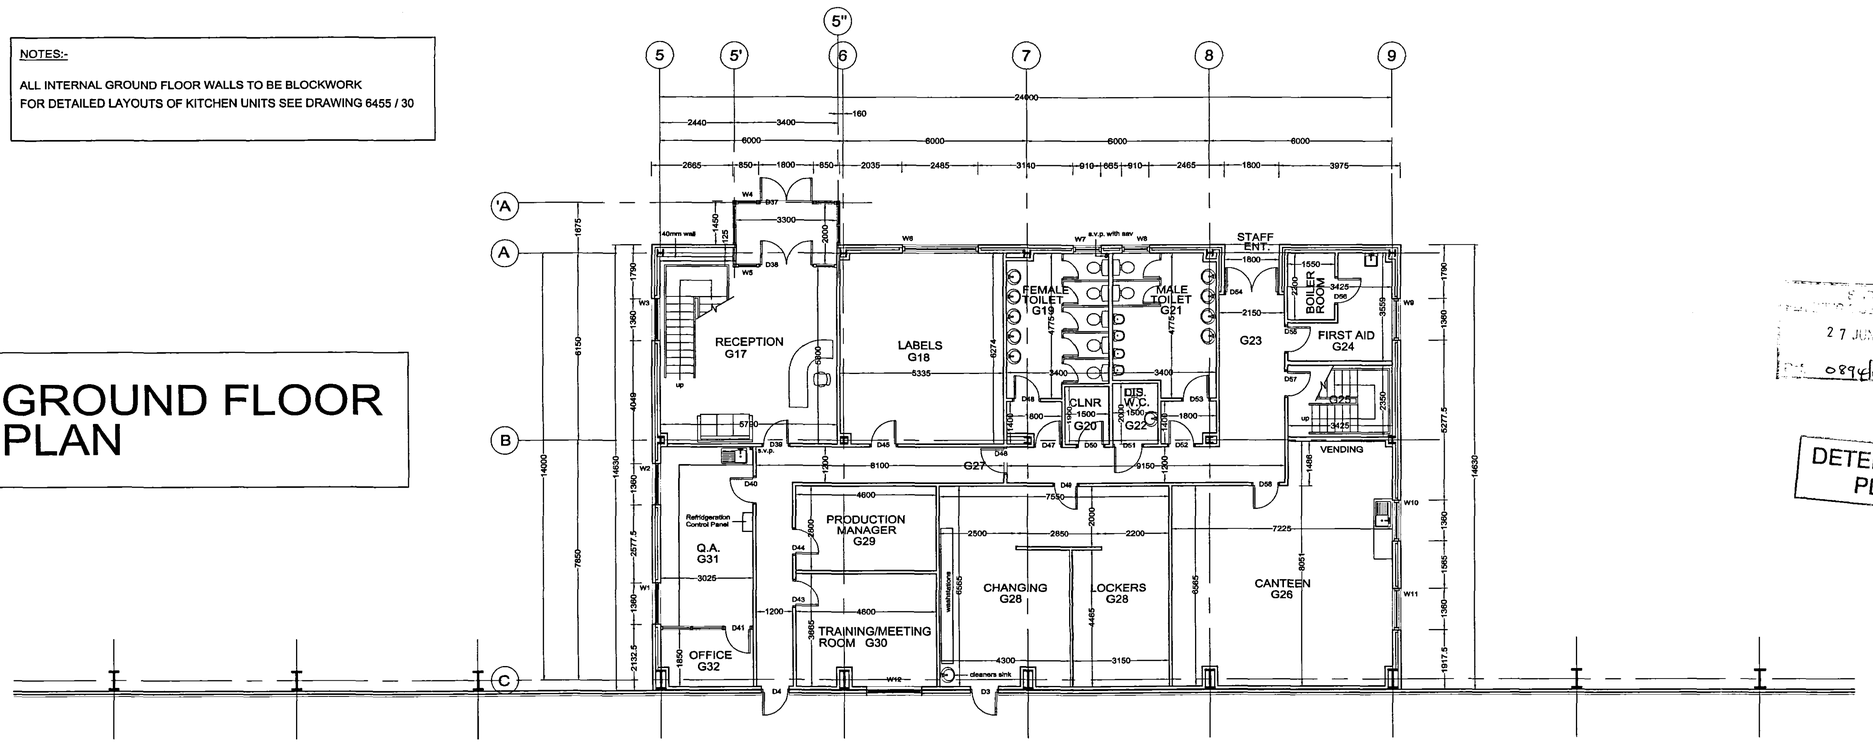

RECEIVED DEVELOPMENT
27 JUN 2000
Ref. 0894/06

DETERMINED PLAN

LINDUM GROUP

COPYRIGHT

COPYRIGHT OF THIS DRAWING BELONGS TO LINDUM GROUP LIMITED AND ITS SUBSIDIARY AND ASSOCIATED COMPANIES AND NO PART THEREOF MAY BE REPRODUCED OR UTILISED IN ANY WAY WHATSOEVER WITHOUT THE PRIOR WRITTEN CONSENT OF LINDUM.

USE FIGURED DIMENSIONS ONLY

UTOPIA UK LIMITED

Revision J: 14/10/99.
Refridgeration control panel and additional worktops added to Q.A. Room G31. Door 3 hung on opposite side.

Revision I: 07/10/99.
Alterations to layout of Computer & QA rooms.

Revision H: 29/09/99.
Kitchen layouts updated, internal lining to walls corrected, 1/2 glazed partition in canteen removed.

Revision G: 24/09/99.
G25/F2 staircase updated to tie in with birchwood drawings. First floor wall construction updated to studwork, where shown. Cleaners sink omitted from G20 and stainless steel cleaners sink added to G28, in accordance with clients instructions. Sink shown in F12 Tea Room.

Revision F: 19/8/99.
1/2 glazed partitioning added to canteen. D39 mirrored. D11 removed. D12 enlarged. Wall construction between offices and cold store revised. Wall type indicated on first floor plan. Notation added. Units added to canteen.

Revision E: 16/8/99.
Wall construction between offices and cold stores, and on G17 staircase wall adjacent to gridline A revised.

Revision D: 30/7/99.
F2 Staircase moved towards g/f B, first aid room enlarged. First floor storeroom and office layouts revised. Further details added to tea room. First floor toilets changed to ambulent toilets. 1/2 glazed partitioning added to first floor offices. Computer room reduced and moved.

Revision C: 28/6/99.
Columns encasement shown. Wall between offices and factory revised, rooms F5, F6, F8, F12 and F14 amended to tie in with changes. Wash station moved in G28.

Revision B: 21/6/99.
Canteen division revised and vending area shown. Boiler room moved to First Aid room.

Revision A: 14/6/99.
Revision in accordance with clients comments dated 9/6/99. Store F8 width increased. Computer room F14 width decreased. SVP shown in G19, G32 and F10. Internal window from F4 removed. Column orientation GL A changed and GL B. Boiler room added in G25. Dividing wall in G28 and extra door added. Sinks shown in G24 and G26. Screen and door omitted from corridor G23. Dimensions added.

LINDUM CONSTRUCTION
Lindum House, Whisby Road, Lincoln LN6 3QX
Telephone: (01522) 500300 Fax: (01522) 500377

client: UTOPIA UK LTD

project: COLD STORE & OFFICES
ENTERPRISE WAY
SPALDING

drawing: OFFICE FLOOR PLANS

date: MAY 1999

scale: 1:100

drawing no.: 6455/02

revision: J