

COPYRIGHT
COPYRIGHT OF THIS DRAWING BELONGS TO LINDUM GROUP LIMITED AND ITS SUBSIDIARY AND ASSOCIATED COMPANIES AND NO PART THEREOF MAY BE REPRODUCED OR UTILISED IN ANY WAY WHATSOEVER WITHOUT THE PRIOR WRITTEN CONSENT OF LINDUM
NO DIMENSIONS ARE TO BE SCALED FROM THIS DRAWING
USE FIGURED DIMENSIONS ONLY

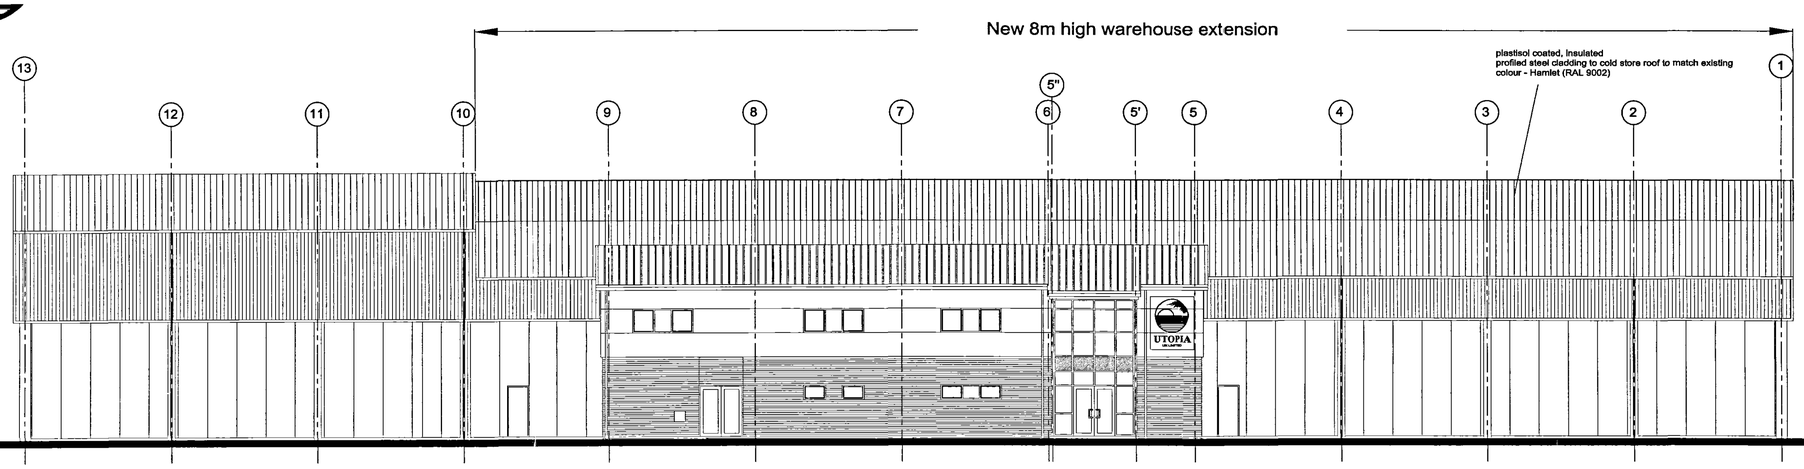

UTOPIA
UK LIMITED

Proposed North Elevation

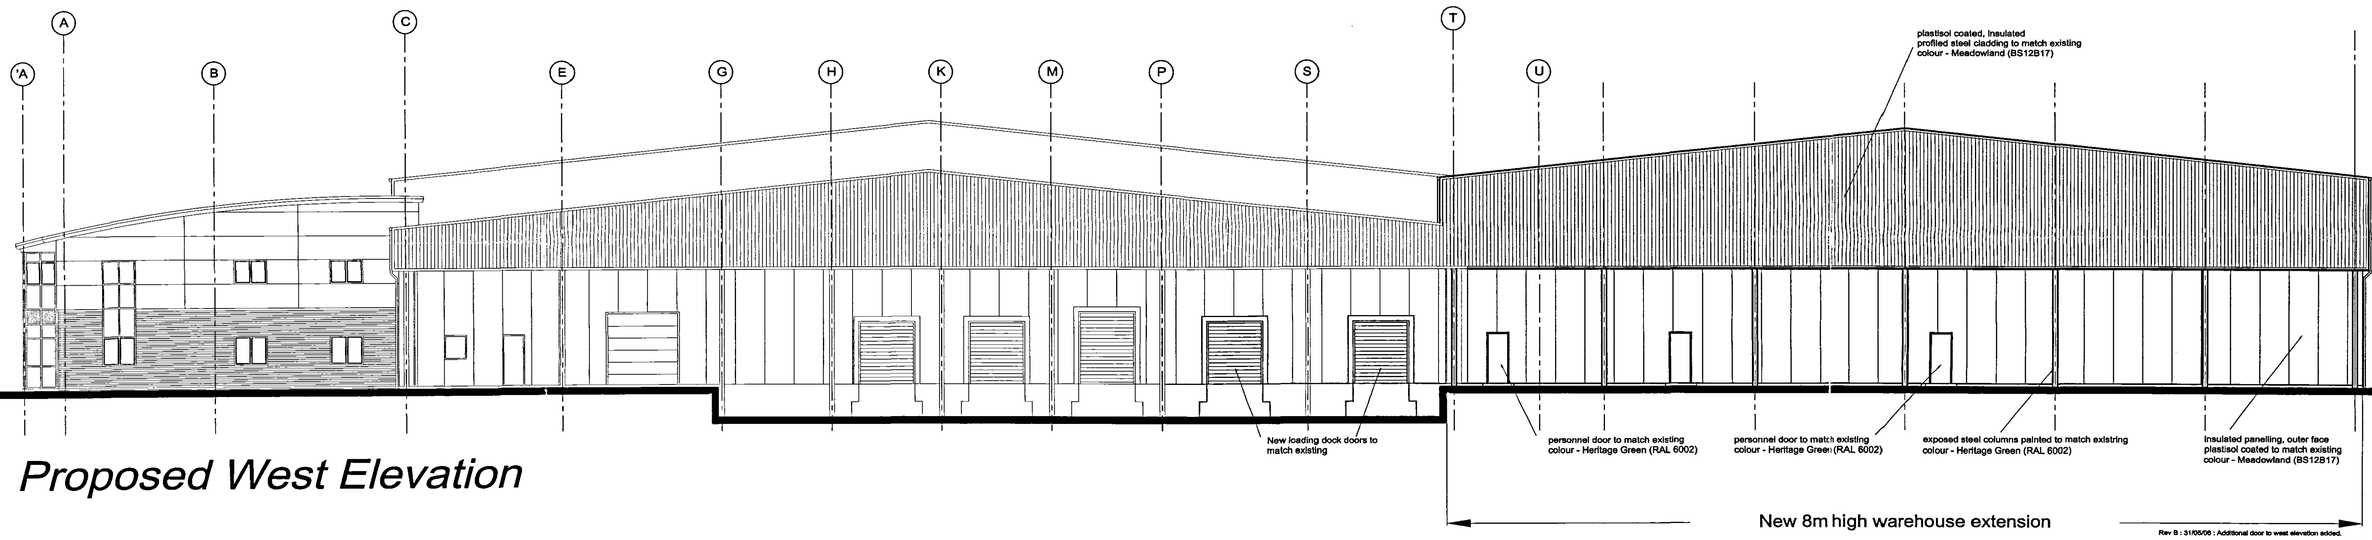

Proposed West Elevation

Rev B : 31/05/06 : Additional door to west elevation added.
Rev A : 24/01/06 : Access road to rear of building added. Internal re-planning of existing production area and new proposed extension to suit client requirements.

27 JUN 2006
089406

DETERMINED PLAN

L5 DESIGN

Lindum Business Park, Station Road
North Hykeham, Lincoln LN6 3QX
Tel: (01522) 500300
Fax: (01522) 852221
E - Mail: design@lindumgroup.co.uk

Client: UTOPIA UK (Ltd)

Project: Proposed New Warehouse Extension
Enterprise Way, Spalding

Drawing Title: Proposed North & West Elevations

Date	Scale
January 2006	1 : 125
Drawn By: Chris Henderson	Client Ref
Drawing Number: L5 / 235 / 03	Revision: B

Warehouse Extension for Utopia UK Ltd