

COPYRIGHT
COPYRIGHT OF THIS DRAWING BELONGS TO LINDUM GROUP LIMITED AND ITS SUBSIDIARY AND ASSOCIATED COMPANIES AND NO PART THEREOF MAY BE REPRODUCED OR UTILISED IN ANY WAY WHATSOEVER WITHOUT THE PRIOR WRITTEN CONSENT OF LINDUM.
NO DIMENSIONS ARE TO BE SCALED FROM THIS DRAWING. USE FIGURED DIMENSIONS ONLY.

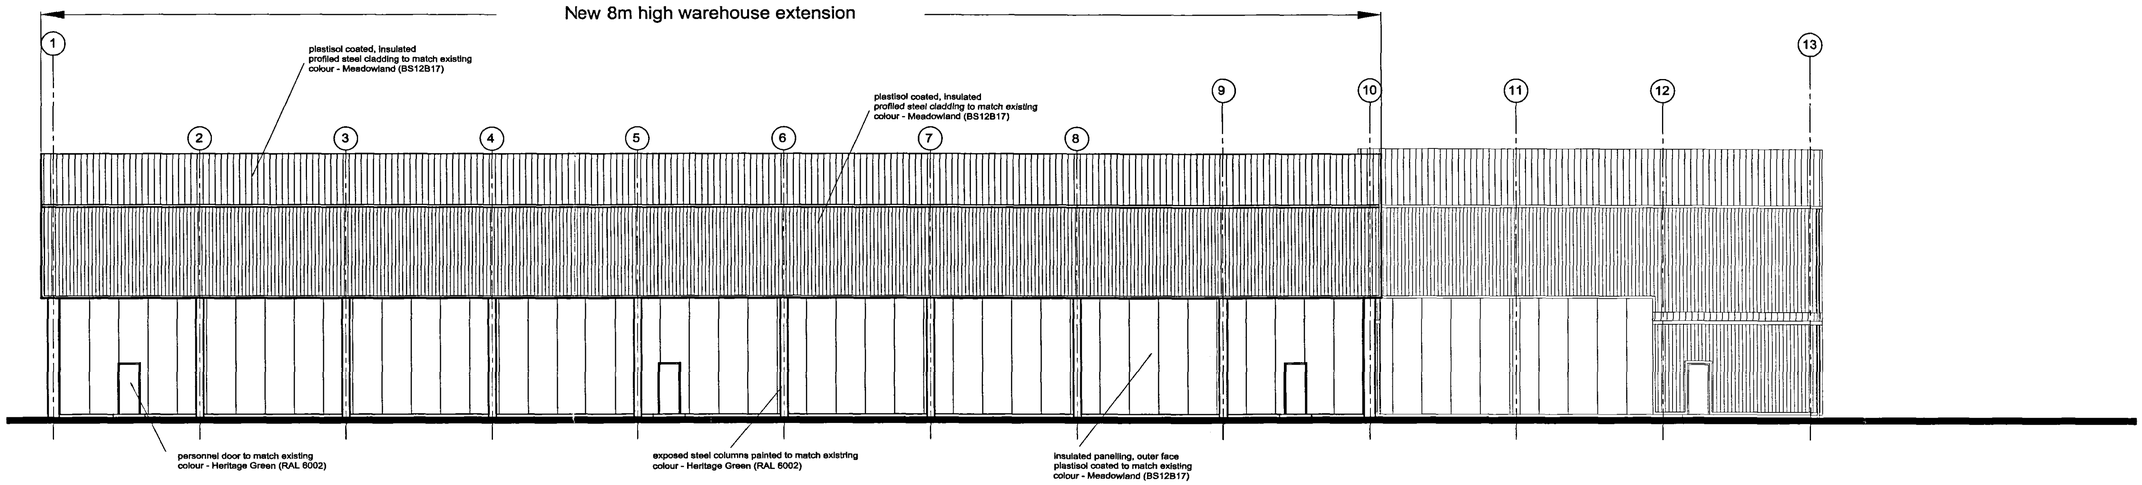

UTOPIA
UK LIMITED

Proposed South Elevation

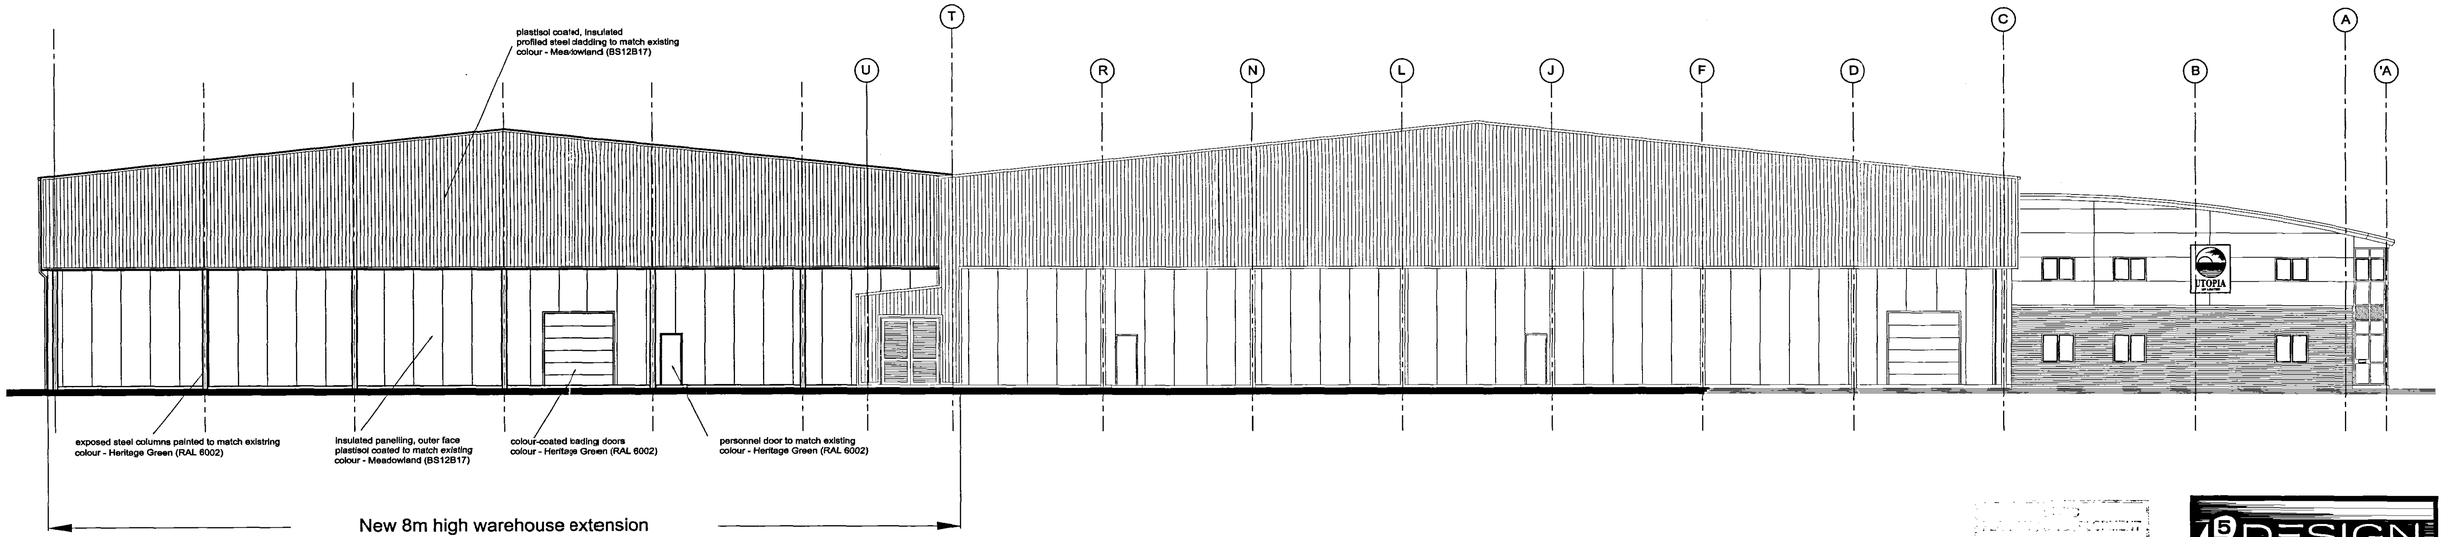

Proposed East Elevation

27 JUN 2006
089406

DETERMINED PLAN

L5 DESIGN

Lindum Business Park, Station Road
North Hykeham, Lincoln LN6 3QX
Tel: (01522) 500300
Fax: (01522) 852221
E - Mail: design@lindumgroup.co.uk

Client
UTOPIA UK (Ltd)

Project
Proposed New Warehouse Extension
Enterprise Way, Spalding

Drawing Title
Proposed South & East Elevations

Date	Scale
May 2006	1 : 125
Drawn By: Chris Henderson	Client Ref:
Drawing Number: L5 / 235 / 04	Revision:

Warehouse Extension for Utopia UK Ltd