
COPYRIGHT
COPYRIGHT OF THIS DRAWING BELONGS TO LINDUM GROUP LIMITED AND ITS SUBSIDIARY AND ASSOCIATED COMPANIES AND NO PART THEREOF MAY BE REPRODUCED OR UTILISED IN ANY WAY WHATSOEVER WITHOUT THE PRIOR WRITTEN CONSENT OF LINDUM
NO DIMENSIONS ARE TO BE SCALED FROM THIS DRAWING USE FIGURED DIMENSIONS ONLY

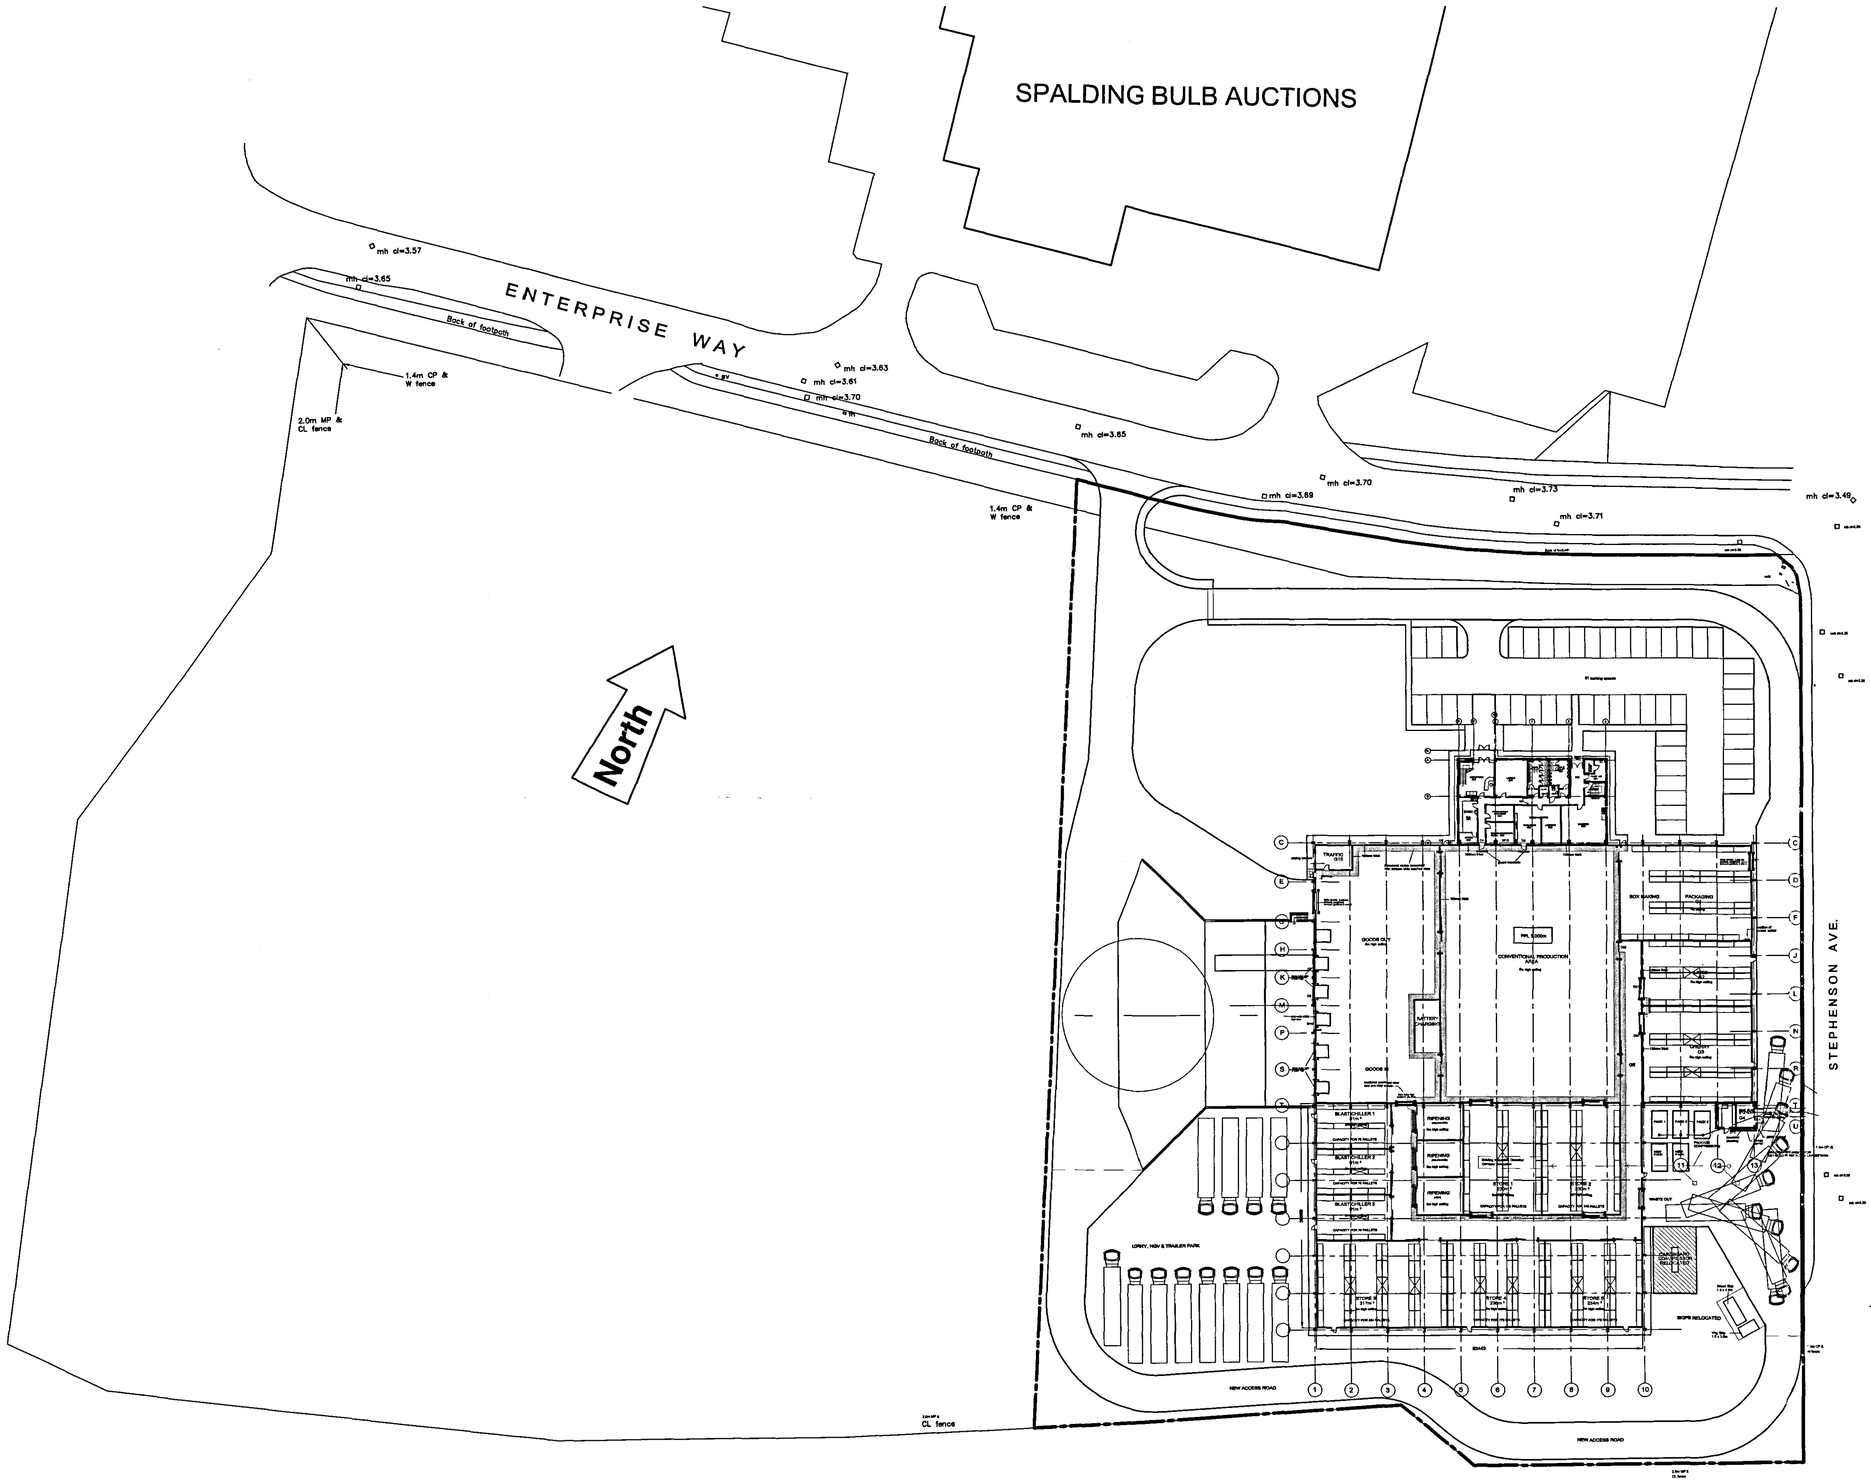

UTOPIA
UK LIMITED

RECEIVED
27 JUN 2006
0896/06

DETERMINED PLAN

L5 DESIGN
Lindum Business Park, Station Road
North Hykeham, Lincoln LN6 3QX
Tel: (01522) 500300
Fax: (01522) 852221
E - Mail: design@lindumgroup.co.uk

Client
UTOPIA UK (Ltd)

Project
Proposed New Warehouse Extension
Enterprise Way, Spalding

Drawing Title
Proposed Site Plan

Date	Scale
June 2006	1 : 500
Drawn By: Chris Henderson	Client Ref:

Drawing Number: L5 / 235 / 01
Revision:

Warehouse Extension for Utopia UK Ltd