



*Front Elevation*

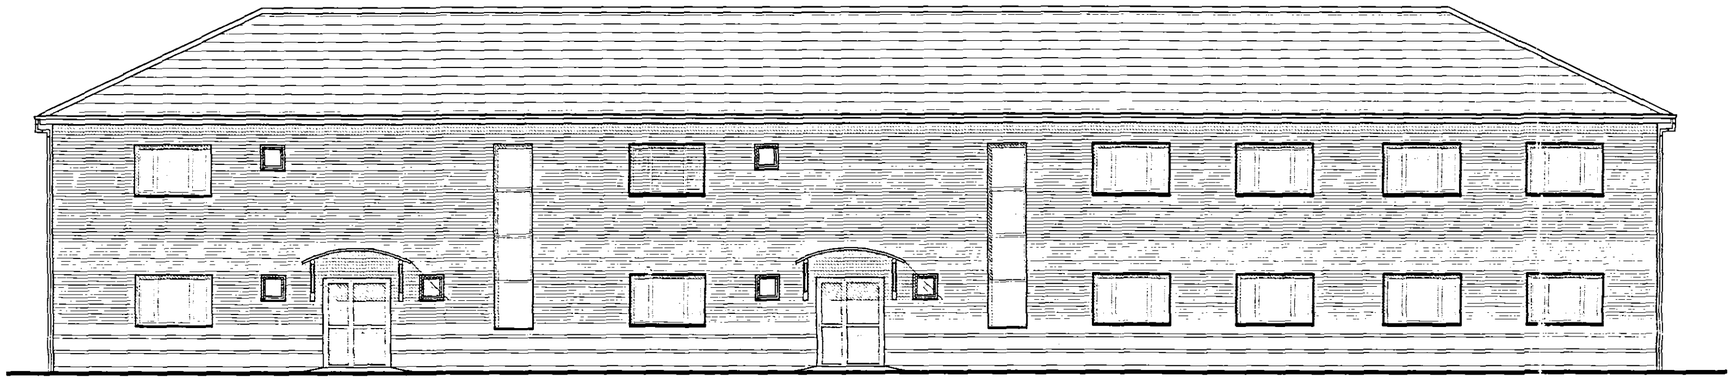

*Side Elevation*

SHDC
Planning & Development
2 8 NOV 2006
Ref:

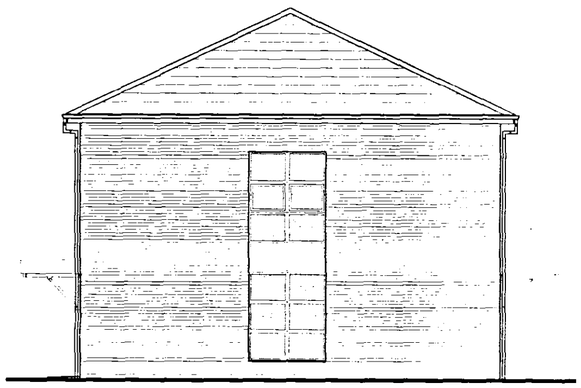

*Rear Elevation*



*Side Elevation*

PLAN

| Ref | Revision | Date |
|---|---|---|
| x | *Drawing issued for Planning* | *23/06/06* |
| A | *Gable windows added* | *29/09/06* |
| B | *Roof amended to show hip* | *04/10/06* |

Drawn *ES/NM*
Scale *1:100@A2*
Date *23/06/06*

Project *Wardentree Business Park, Spalding*
Drawing *Units 10,11,12 Elevations*
Project Number *05073*
Drawing Number *131*
Revision *B*

Status *PLANNING*
Partner *BS*
Checked

Bagley Croft
Hinksey Hill
Oxford OX1 5BS

t 01865 329100
f 01865 326822
e @oxford-architects.com
w oxford-architects.com

OXFORD
architects