

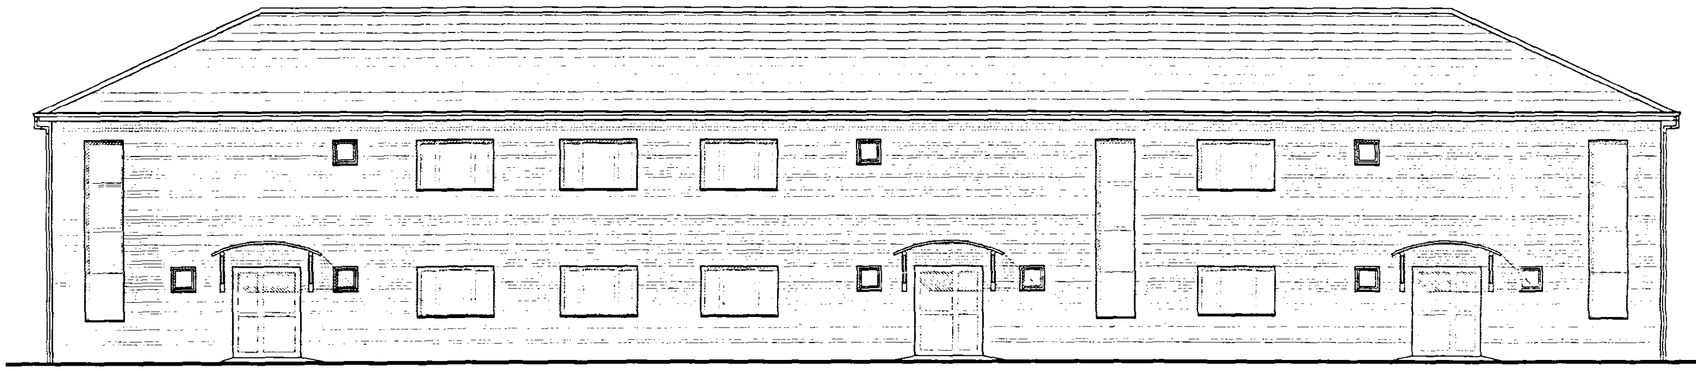


Front Elevation

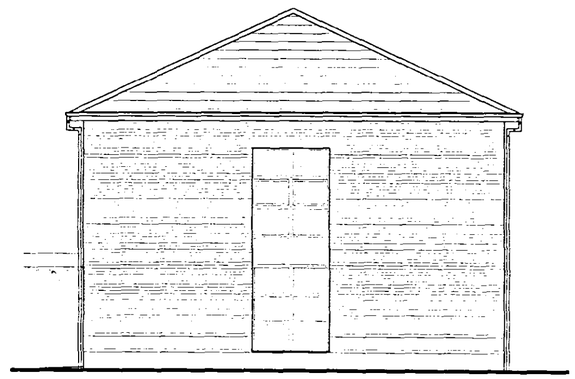


Side Elevation

SHDC
Planning & Development
2 8 NOV 2006
Ref:

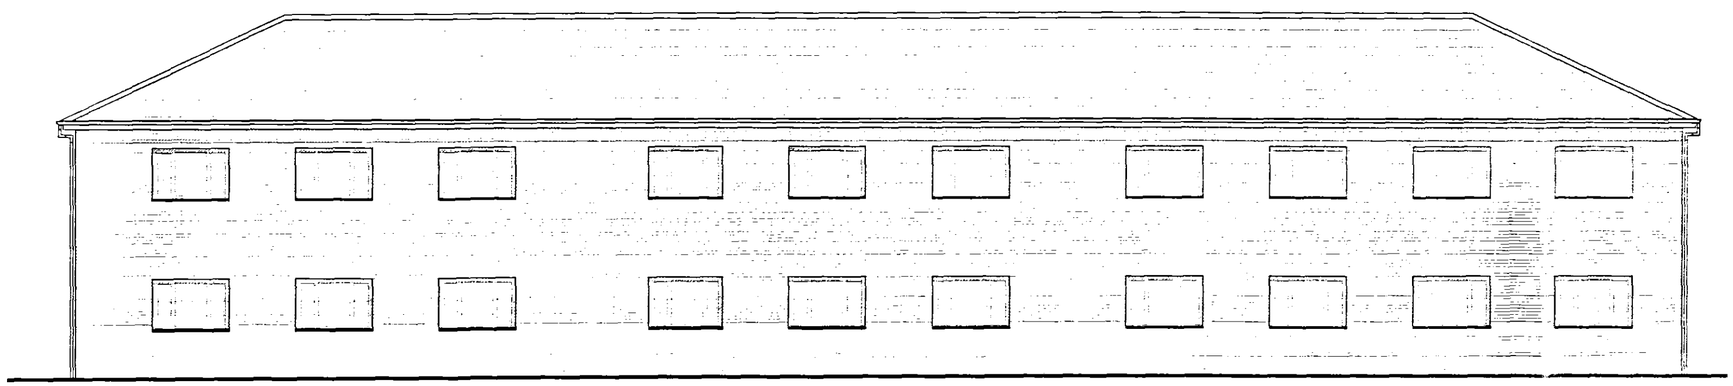

Rear Elevation

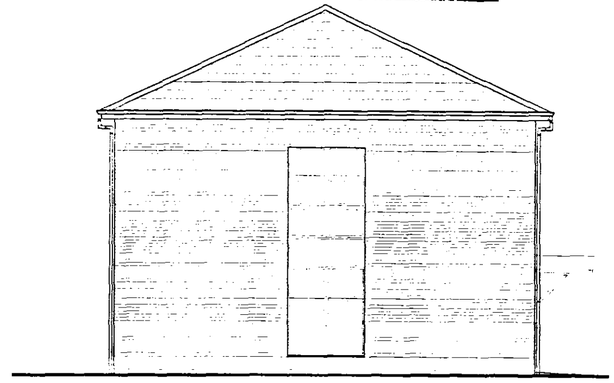

Side Elevation

DEFERRED

Ref	Revision	Date
x	*Drawing issued for Planning*	*23/06/06*
A	*Gable Windows added*	*04/10/06*

Drawn: *ES/NM*
Scale: *1:100@A2*
Date: *23/06/06*

Project: *Wardentree Business Park, Spalding*
Drawing: *Units 4,5,6 & 7,8,9 Elevations*
Project Number: *05073* | Drawing Number: *130* | Revision: *A*

Status: *PLANNING*
Partner: *BS*
Checked:

Bagley Croft
Hinksey Hill
Oxford OX1 5BS

t 01865 329100
f 01865 326822
e @oxford-architects.com
w oxford-architects.com

OXFORD architects