

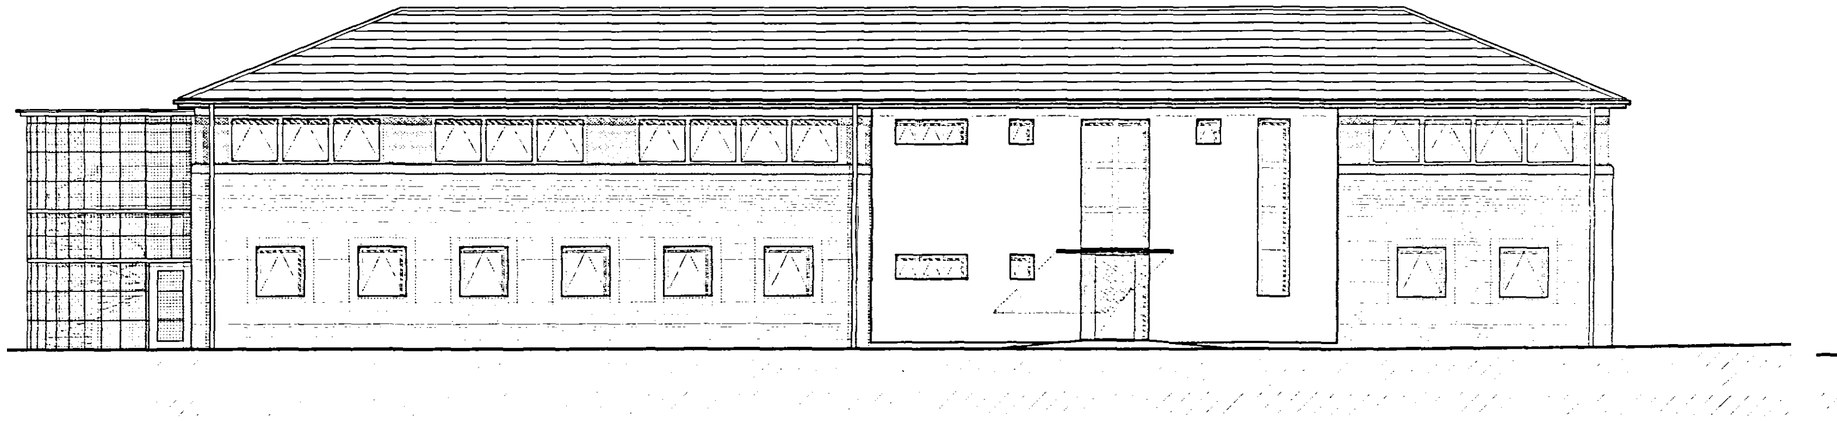


East Elevation

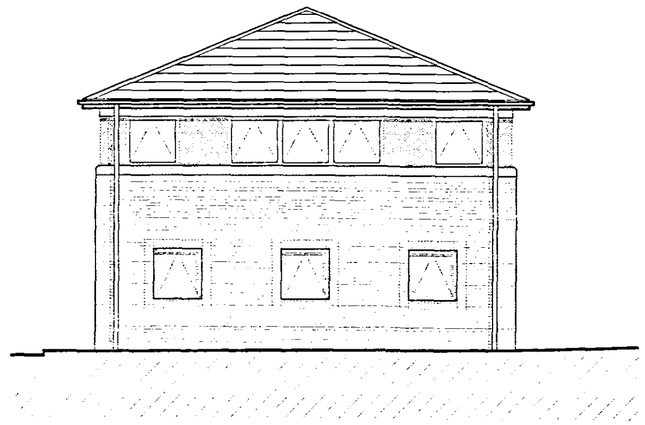


North Elevation

SHDC
Planning & Development
2 8 NOV 2006
Ref:

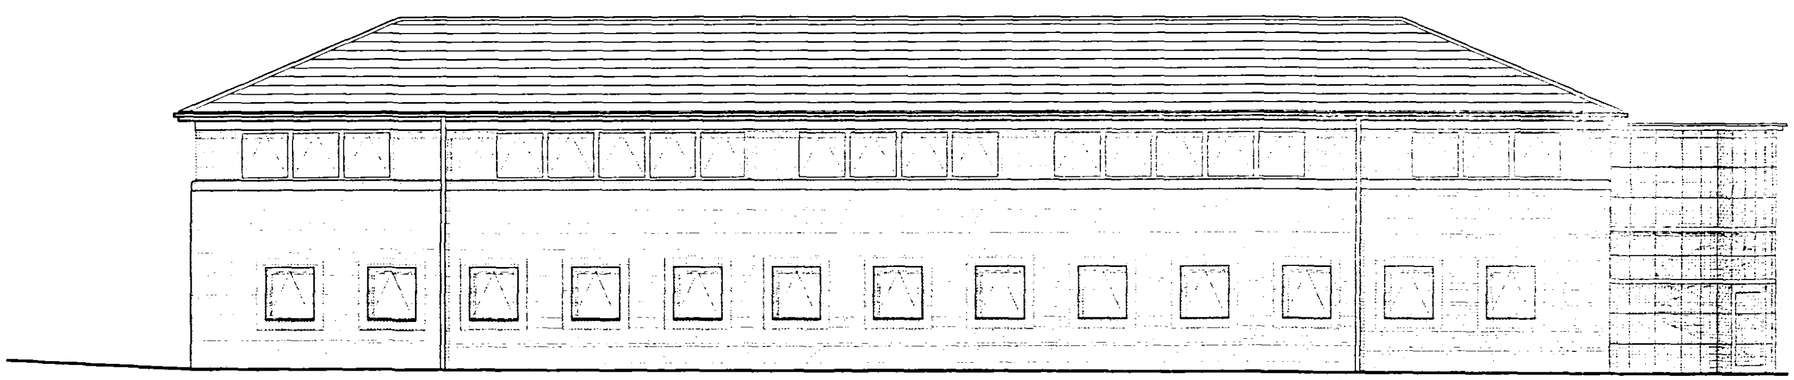

West Elevation

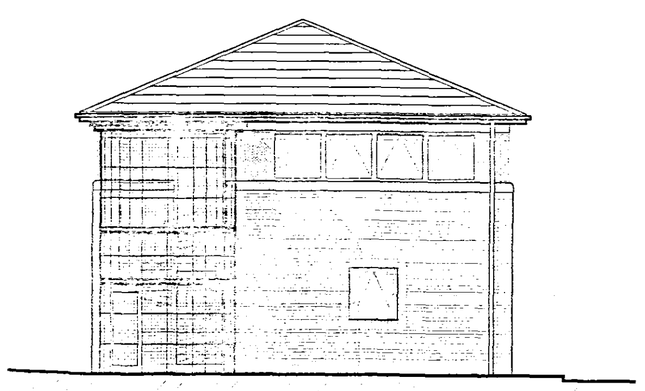

South Elevation

PLANS

Ref	Revision	Date
x	Drawing issued for Planning	23/06/06
A	Elevations amended	04/09/06

Drawn: ES/NM
Scale: 1:100@A2
Date: 23/06/06

Project: Wardentree Business Park, Spalding
Drawing: Unit 20 Elevations
Project Number: 050 7[illegible]
Drawing Number: 128
Revision: A

Status: PLANNING
Partner: BS
Checked:

Bagley Croft
Hinksey Hill
Oxford OX1 5BS
t 01865 329100
f 01865 326822
e @oxford-architects.com
w oxford-architects.com
OXFORD architects