
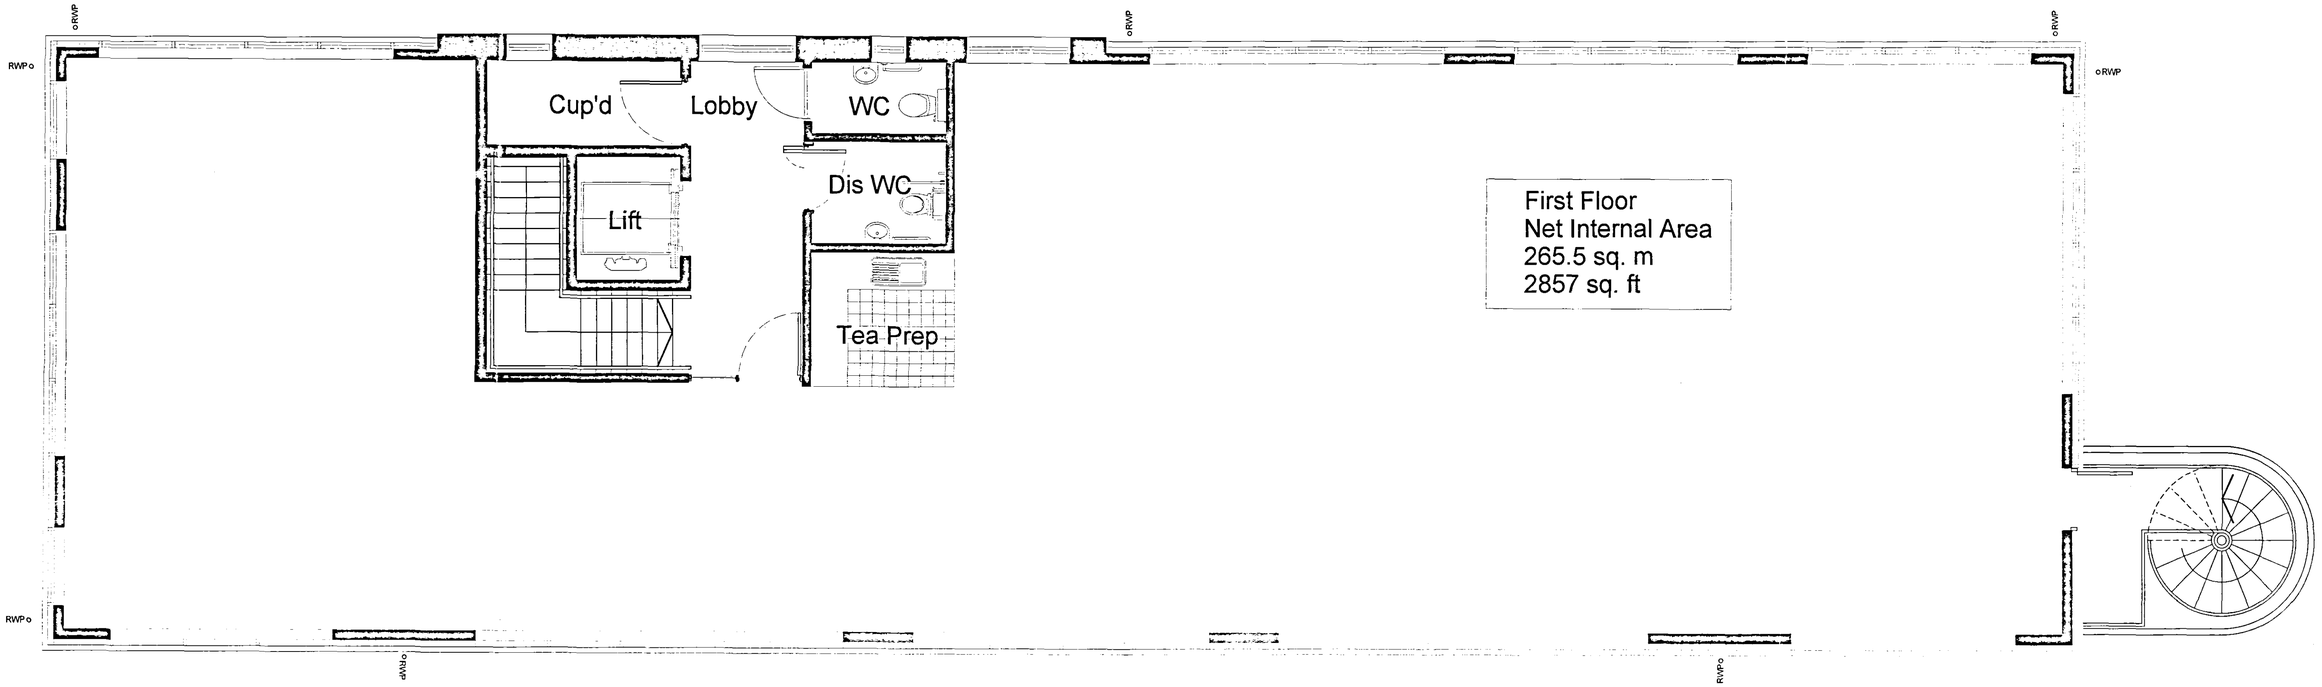


FIRST FLOOR

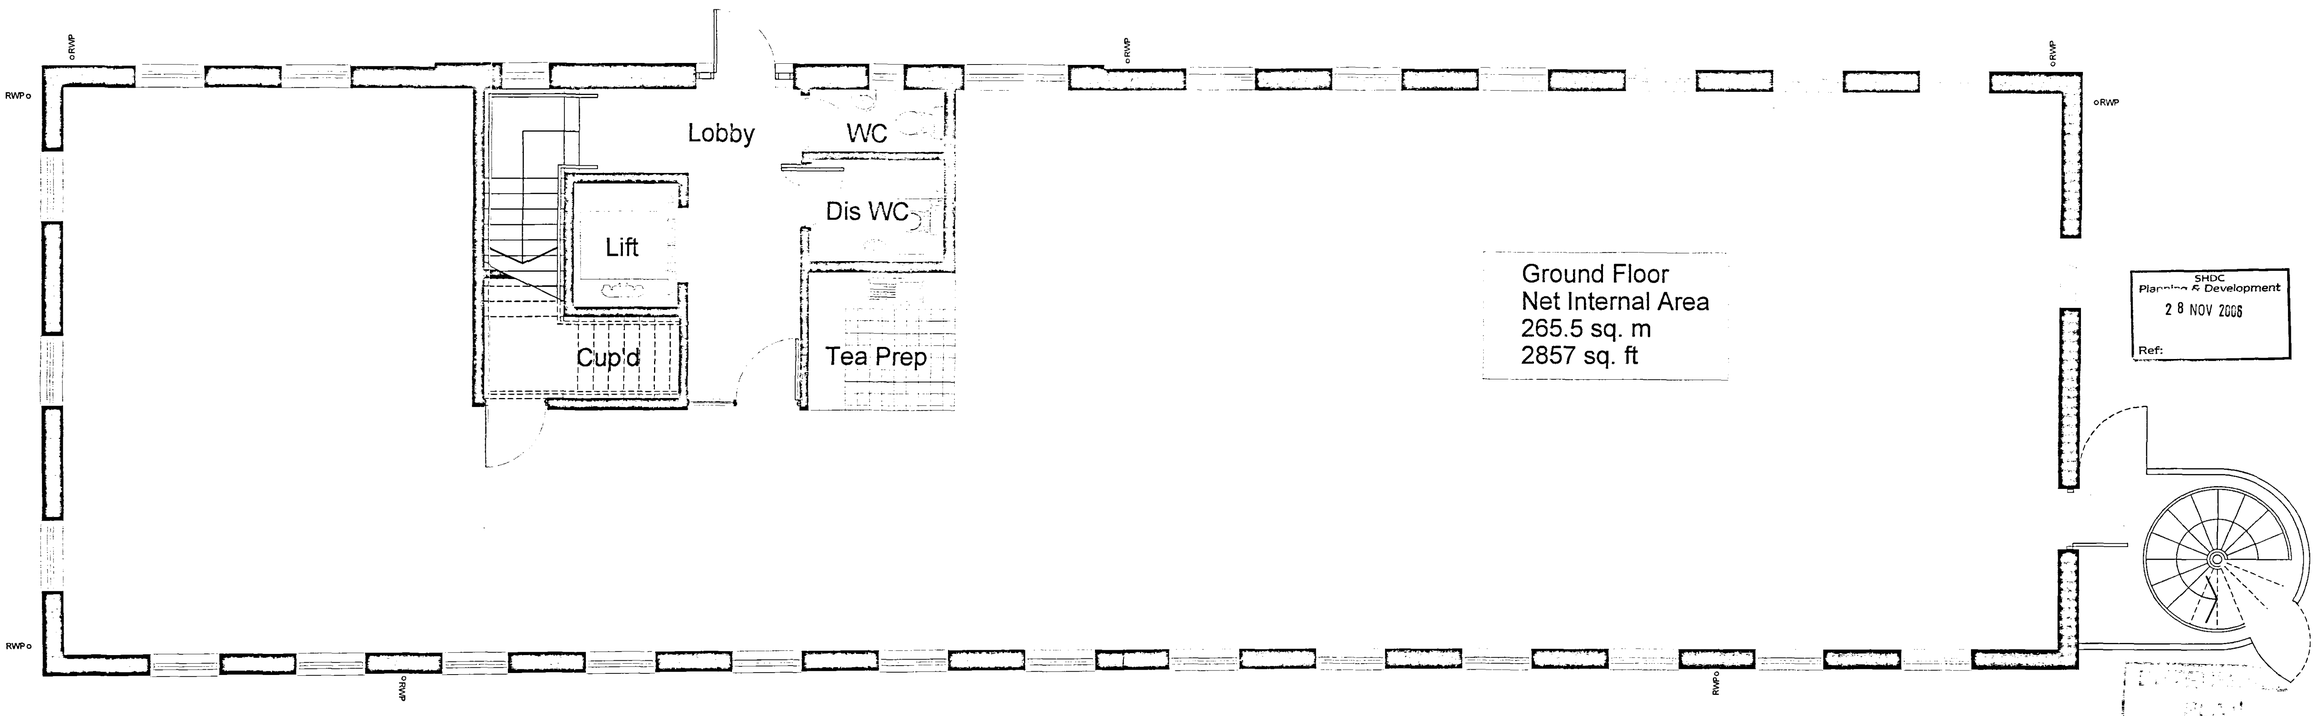

GROUND FLOOR

Ref	Revision	Date
x	*Drawings updated for Planning Issue*	*31/05/06*
A	*Drawings amended*	*05/09/06*

Drawn *ES/NM*
Scale *1:50@A1 1:100@A3*
Date *31/05/06*

Project *Wardentree Business Park, Spalding*
Drawing *Unit 20, Ground and First Floor Plans*
Project Number *05073* Drawing Number *127* Revision *A*

Status *Planning*
Partner *BS*
Checked *BS*

Bagley Croft
Hinksey Hill
Oxford OX1 5BS
t 01865 329100
f 01865 326822
e @oxford-architects.com
w oxford-architects.com
OXFORD architects