




South Elevation

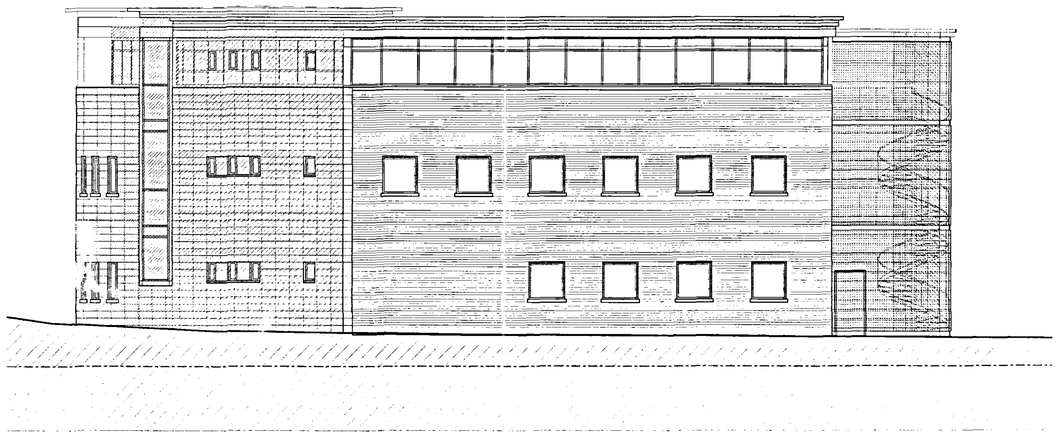

East Elevation

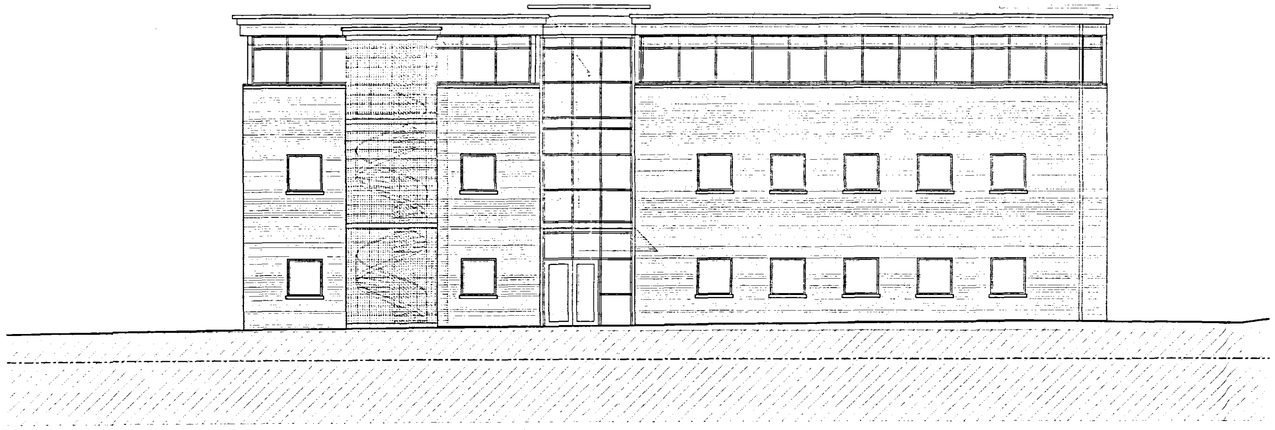

North Elevation

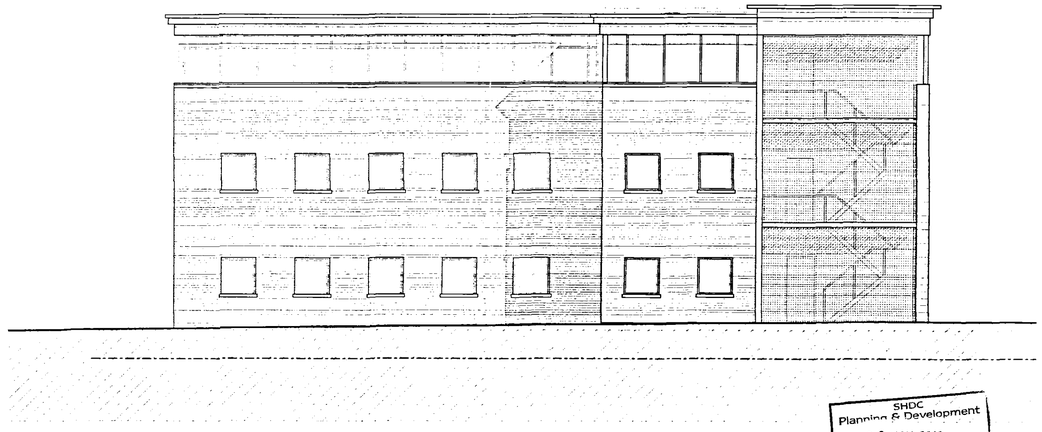

West Elevation

SHDC
Planning & Development
2 8 NOV 2006
Ref:

Ref	Revision	Date
A	Client Revision	15.11.06

Drawn: BWD
Scale: 1:100@A1
Date: Sept 06

Project: Wardentree Business Park, Spalding
Drawing: Unit 19 Elevations
Project Number: 05073
Drawing Number: 135
Revision: A

Status: PLANNING
Partner: BS
Checked:

Bagley Croft
Hinksey Hill
Oxford OX1 5BS

t 01865 329100
f 01865 326822
e @oxford-architects.com
w oxford-architects.com

OXFORD architects