

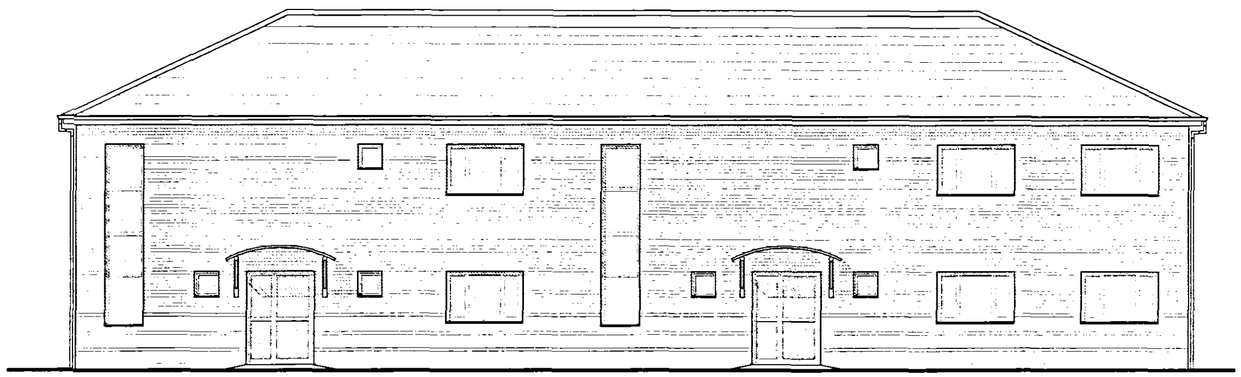


Front Elevation

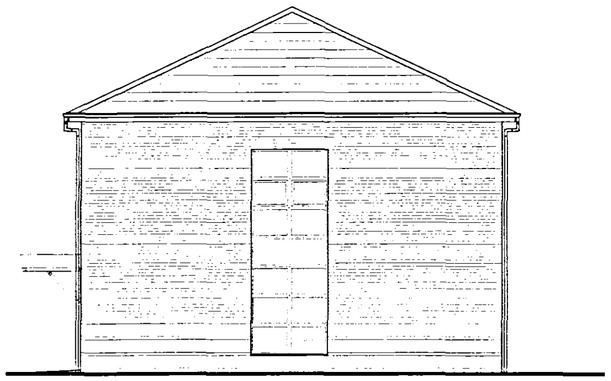


Side Elevation

SHDC
Planning & Development
2 8 NOV 2006
Ref:

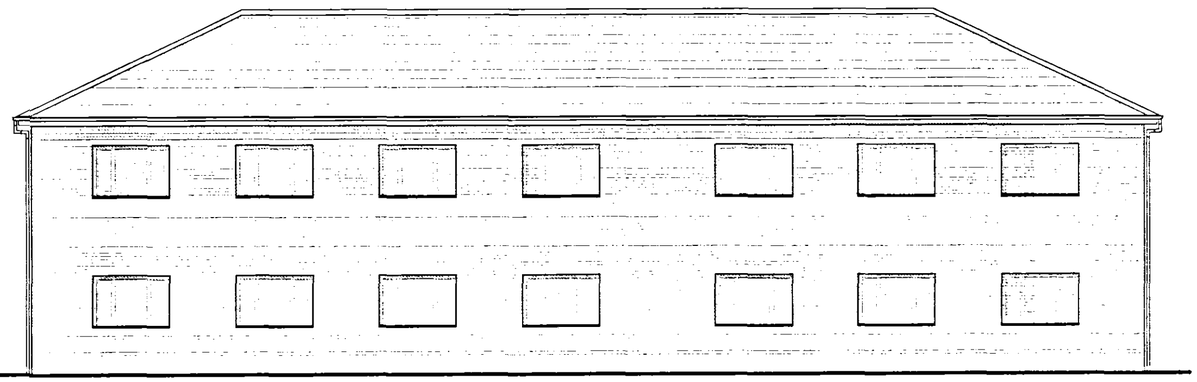

Rear Elevation

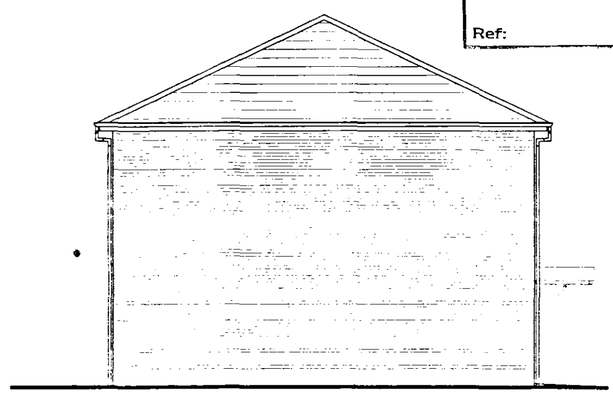

Side Elevation

Ref	Revision	Date
x	Drawing issued for Planning	23/06/06
A	Gable windows removed	29/09/06
B	Roof amended to show hips	10/04/06

Drawn: ES/NM
Scale: 1:100@A2
Date: 23/06/06

Project: Wardentree Business Park, Spalding
Drawing: Units 16, 17 Elevations
Project Number: 05073
Drawing Number: 133
Revision: B

Status: PLANNING
Partner: BS
Checked:

Bagley Croft
Hinksey Hill
Oxford OX1 5BS

t 01865 329100
f 01865 326822
e @oxford-architects.com
w oxford-architects.com

OXFORD architects