

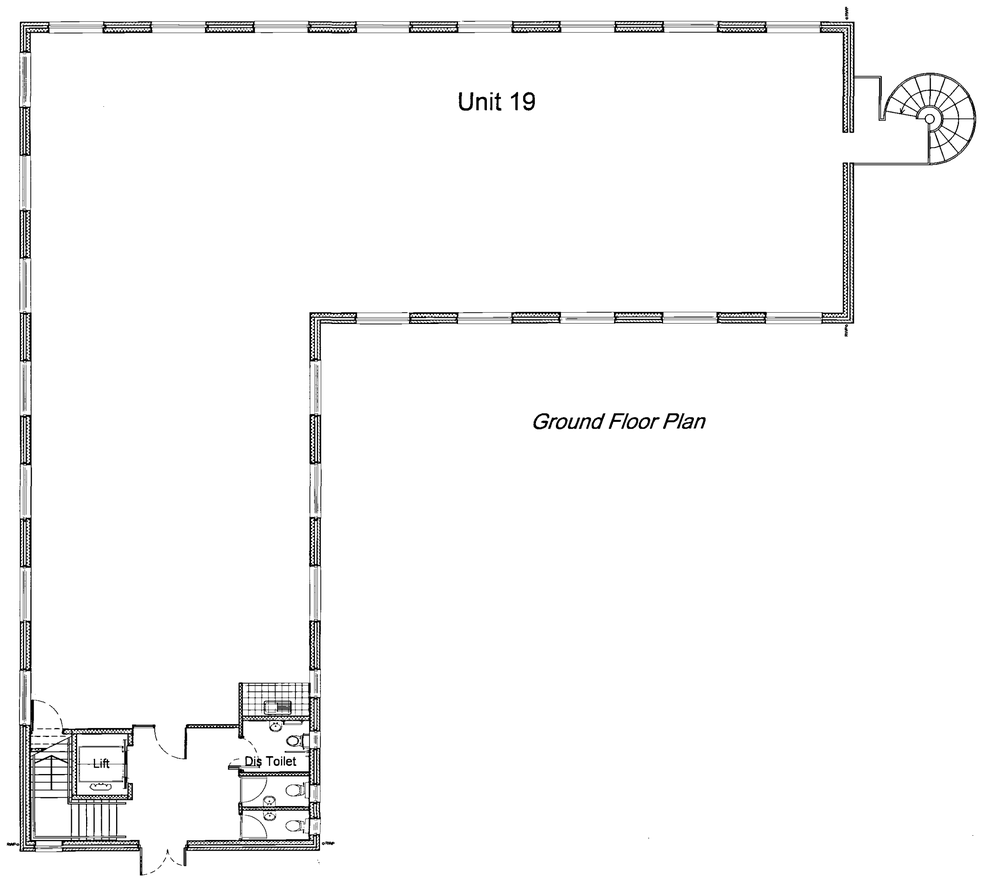



Ground Floor Plan

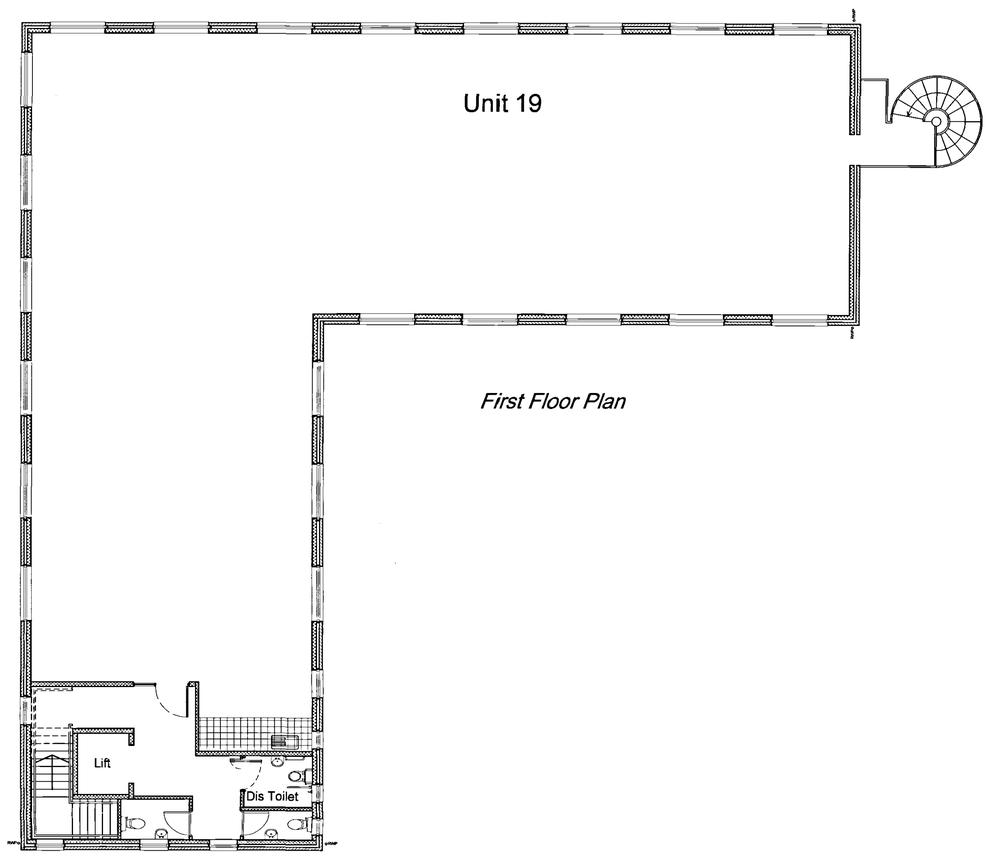


First Floor Plan

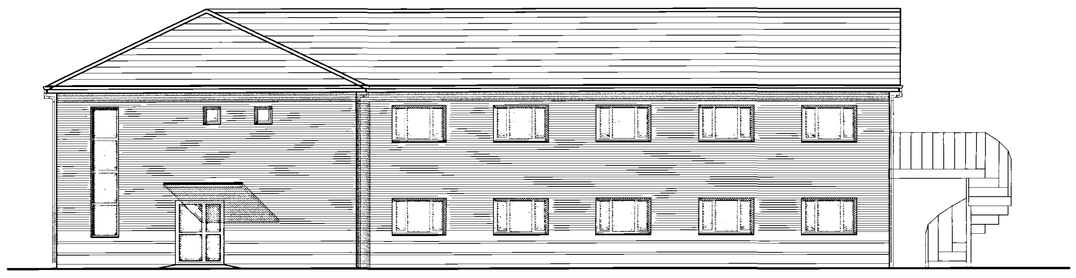

North Elevation

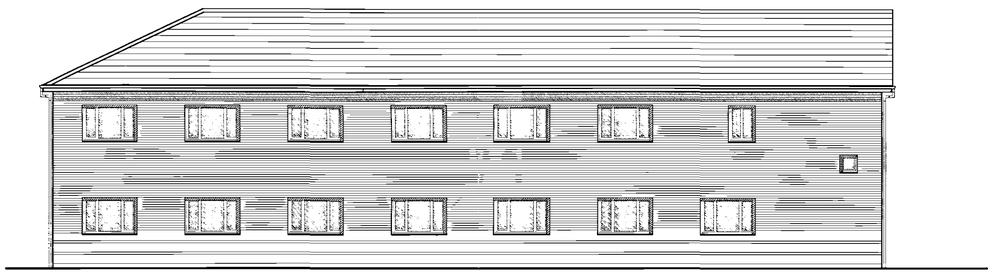

East Elevation

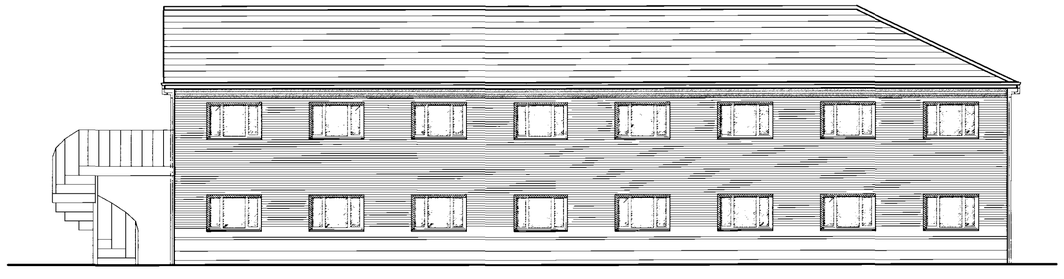

South Elevation



West Elevation

PLANNING & DEVELOPMENT
26 JUN 2006
Ref. 0902/06

Ref	Revision	Date
x	*Drawing issued for Planning*	23/06/06

Drawn: NM
Scale: 1:100@A1
Date: 23/06/06

Project: *Wardentree Business Park, Spalding*
Drawing: *Unit 19, Plans and Elevations*
Project Number: 05073
Drawing Number: 126
Revision: x

Status:
Partner: BS
Checked: BS

Bagley Croft
Hinksey Hill
Oxford OX1 5BS
t 01865 329100
f 01865 326822
e @oxford-architects.com
w oxford-architects.com
OXFORD architects

SUPERSEDED