

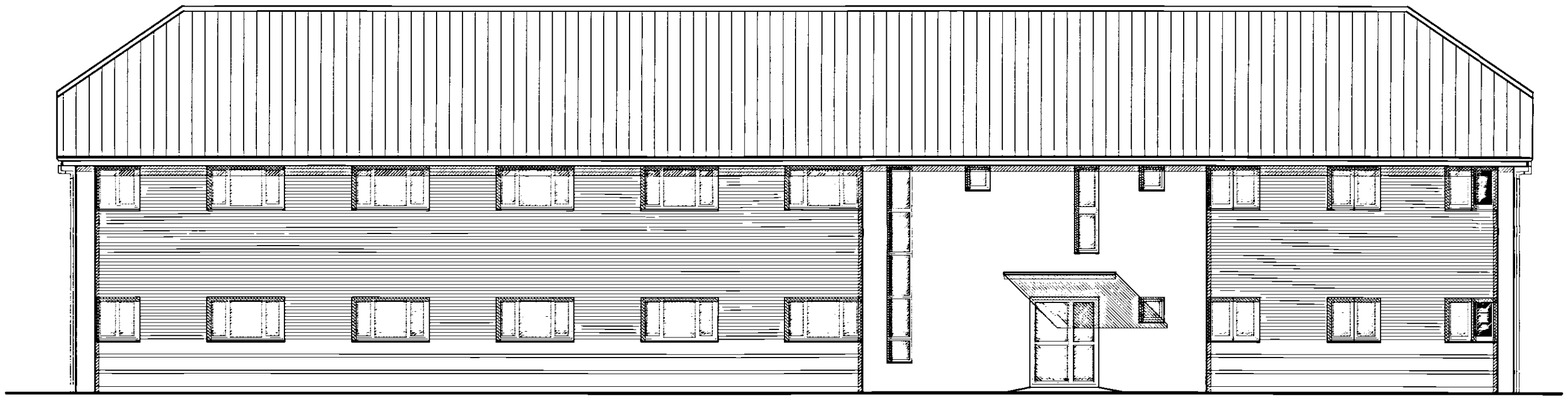


East Elevation

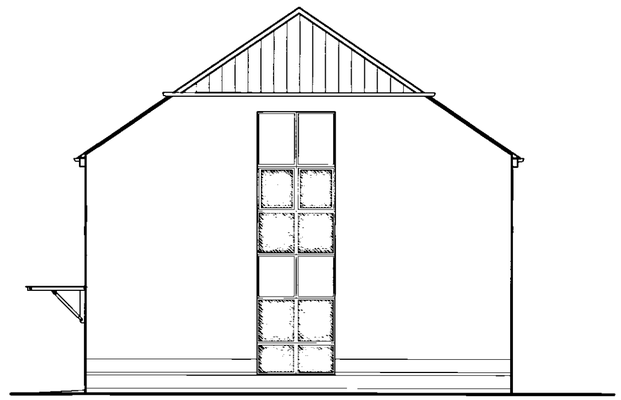


North Elevation

PLANNING & DEVELOPMENT
28 JUN 2006
0902/06

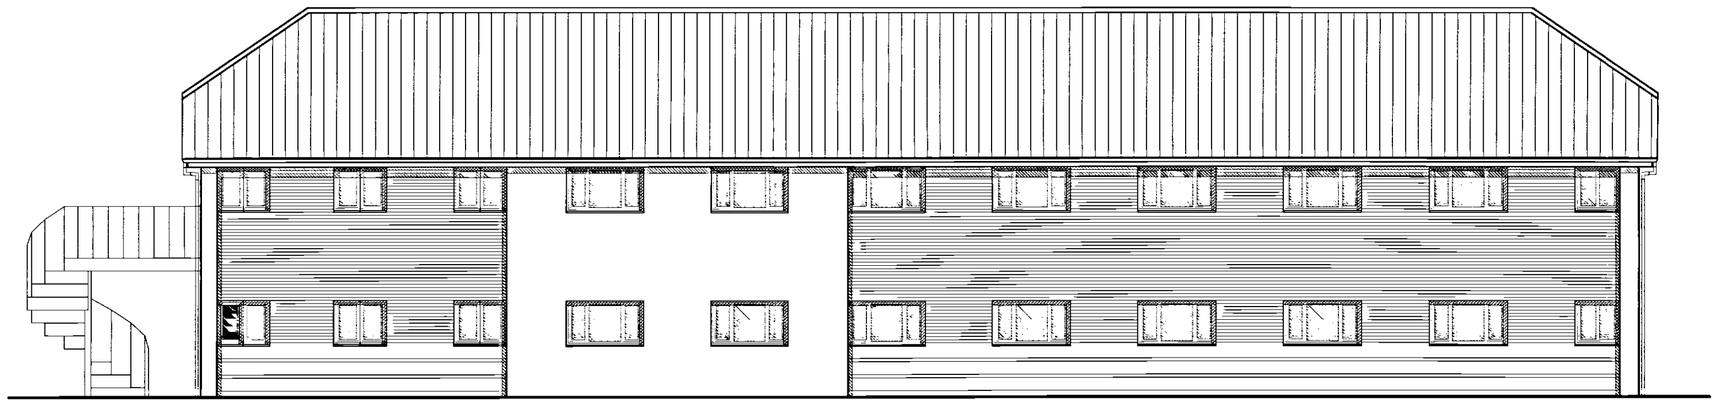

West Elevation

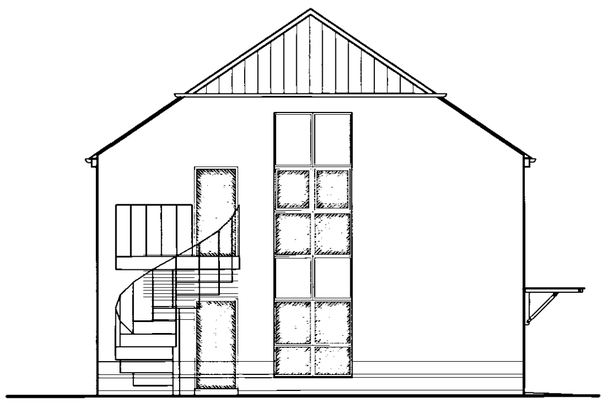

South Elevation

SUPERSEDED

Ref	Revision	Date
x	Drawing issued for Planning	23/06/06

Drawn: ES/NM
Scale: 1:100@A2
Date: 23/06/06

Project: Wardentree Business Park, Spalding
Drawing: Unit 20 Elevations
Project Number: 05073
Drawing Number: 128
Revision: x

Status: PLANNING
Partner: BS
Checked:

Bagley Croft
Hinksey Hill
Oxford OX1 5BS

t 01865 329100
f 01865 326822
e @oxford-architects.com
w oxford-architects.com

OXFORD architects