

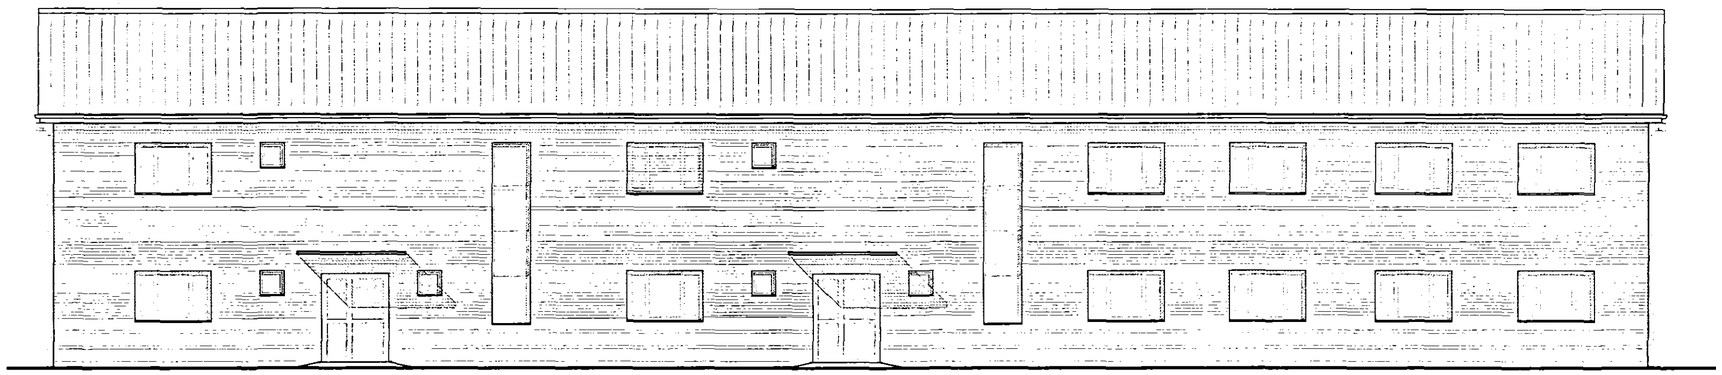



Front Elevation

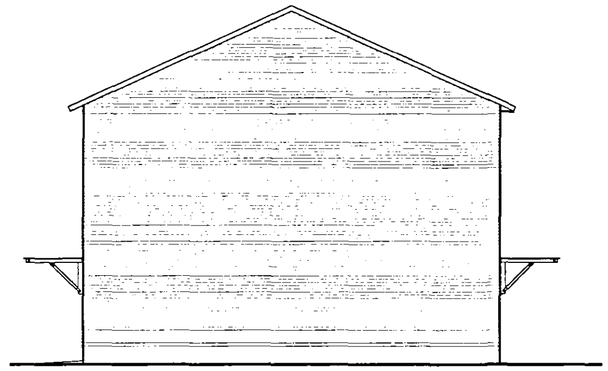

Side Elevation

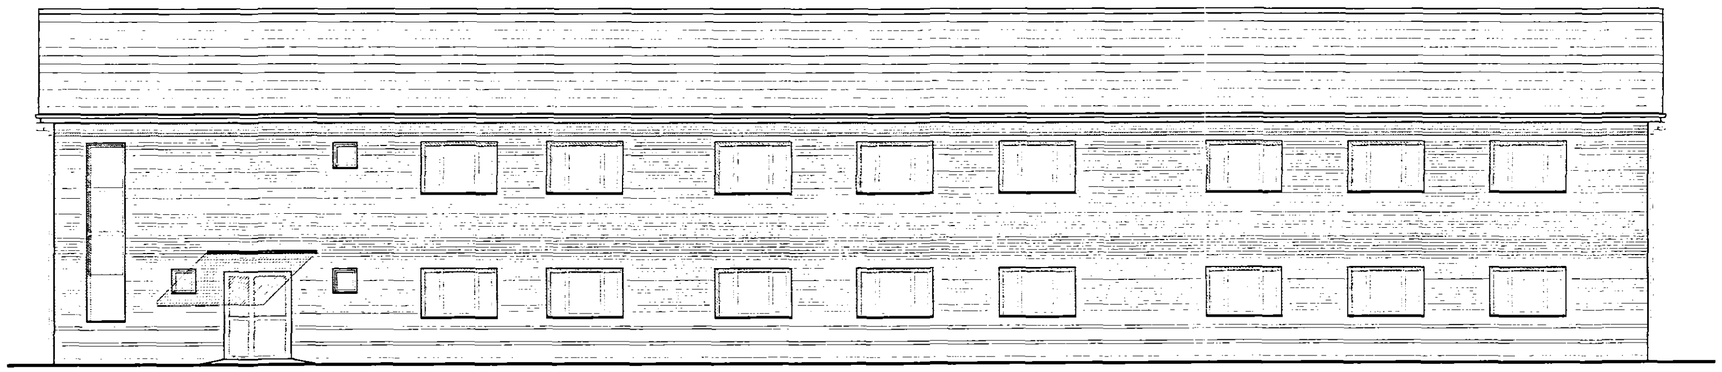

Rear Elevation

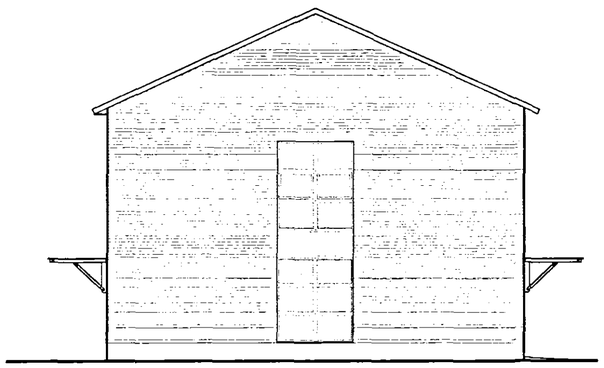

Side Elevation

PLANNING & DEVELOPMENT
28 JUN 2006
Date 09/02/06
SUPPLIED BY

Ref	Revision	Date
x	*Drawing issued for Planning*	*23/06/06*

Drawn *ES/NM*
Scale *1:100@A2*
Date *23/06/06*

Project *Wardentree Business Park, Spalding*
Drawing *Units 10,11,12 Elevations*
Project Number *05073*
Drawing Number *131*
Revision *x*

Status *PLANNING*
Partner *BS*
Checked

Bagley Croft
Hinksey Hill
Oxford OX1 5BS

t 01865 329100
f 01865 326822
e @oxford-architects.com
w oxford-architects.com

OXFORD architects