
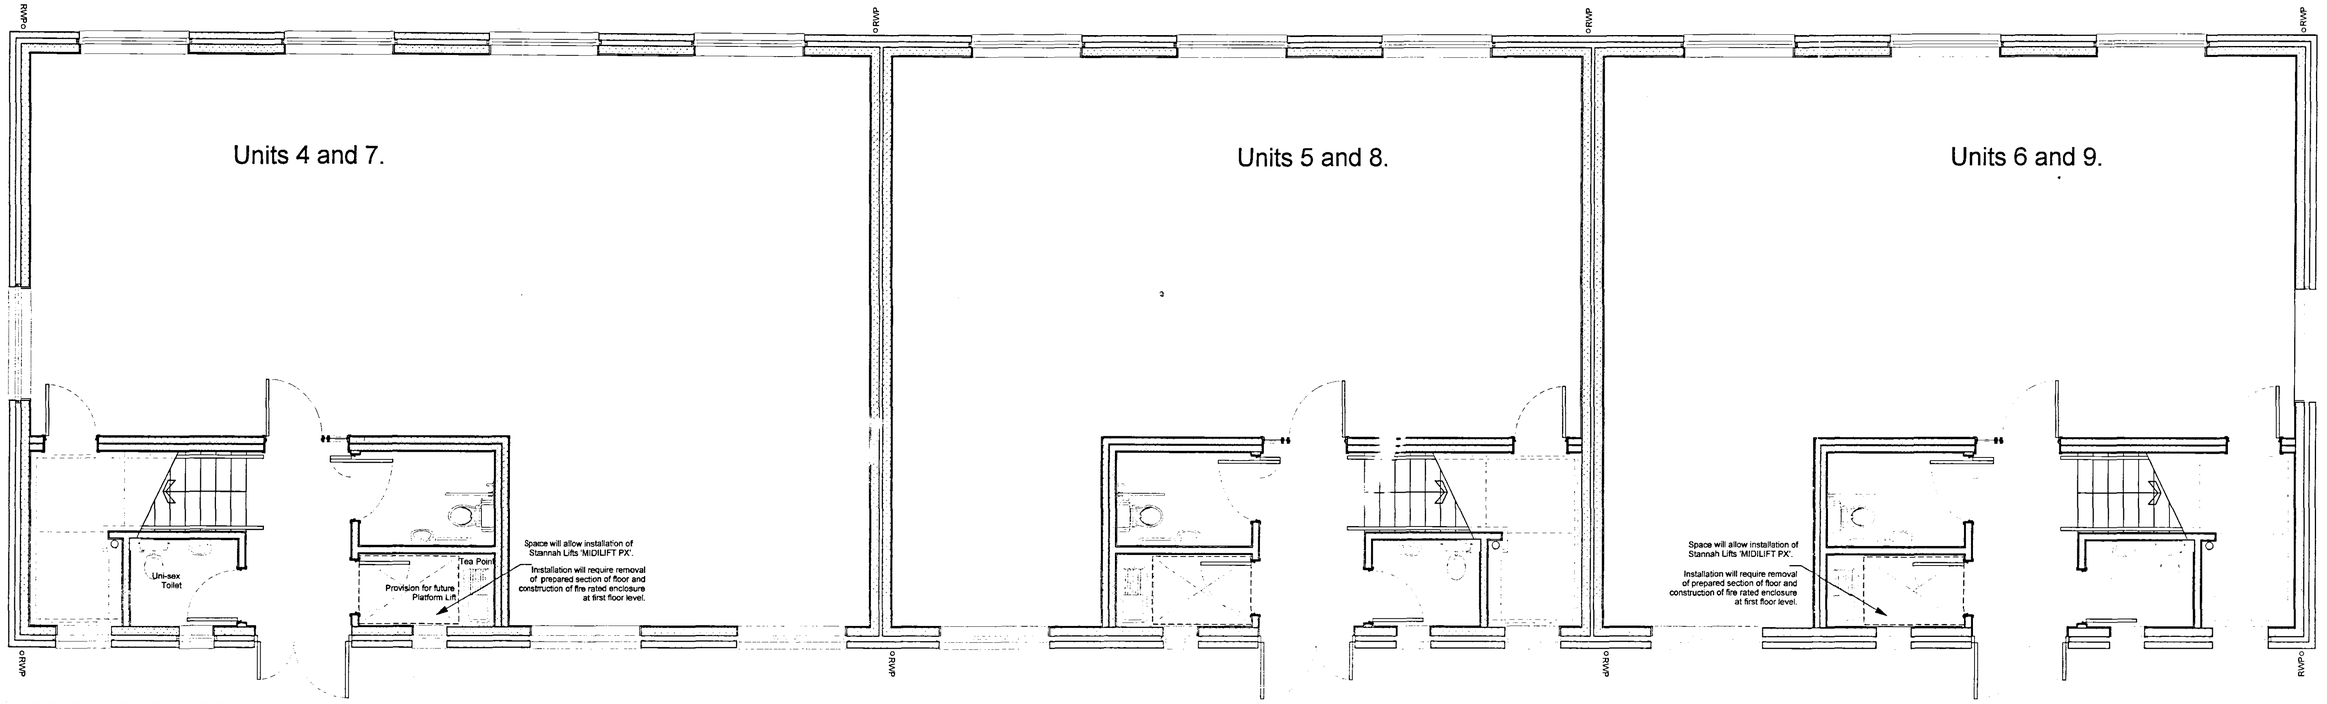


GROUND FLOOR

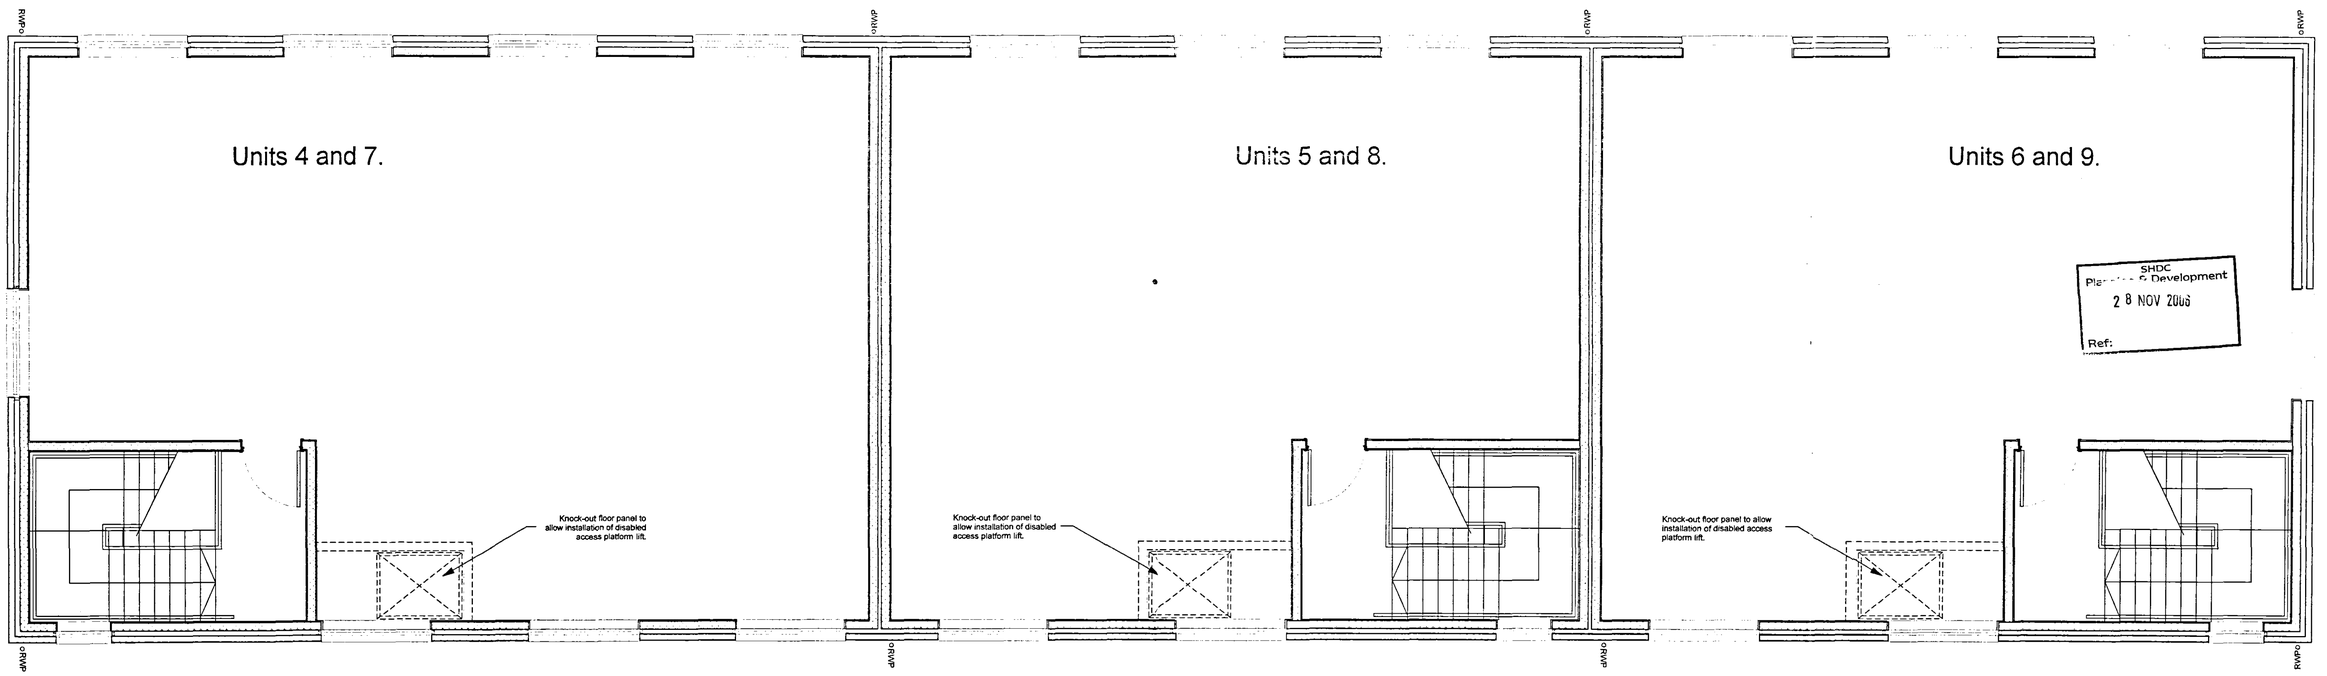

FIRST FLOOR

SHDC
Planning & Development
28 NOV 2006
Ref:

REGISTERED PLAN

Ref	Revision	Date
x	Drawings updated for Planning Issue	31/05/06

Dawn: ES/NM
Scale: 1:50@A1 1:100@A3
Date: 31/05/06

Project: Wardentree Business Park, Spalding
Drawing: Units 4,5,6,7,8,9 Ground and First Floor Plans
Project Number: 05073
Drawing Number: 120
Revision: x

Status: Planning
Partner: BS
Checked: BS

Bagley Croft
Hinksey Hill
Oxford OX1 5BS
t 01865 329100
f 01865 326822
e @oxford-architects.com
w oxford-architects.com
OXFORD architects