
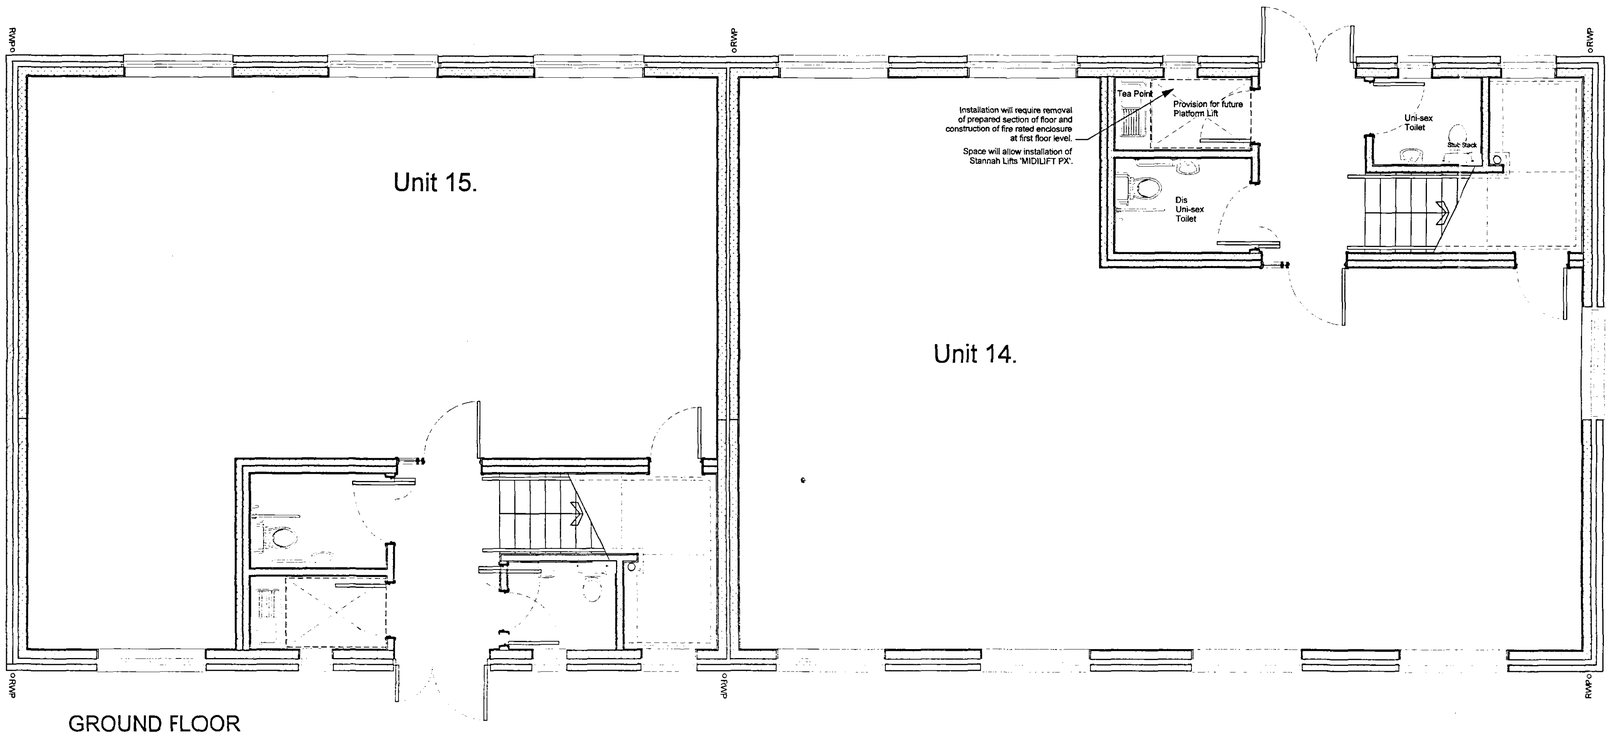


GROUND FLOOR

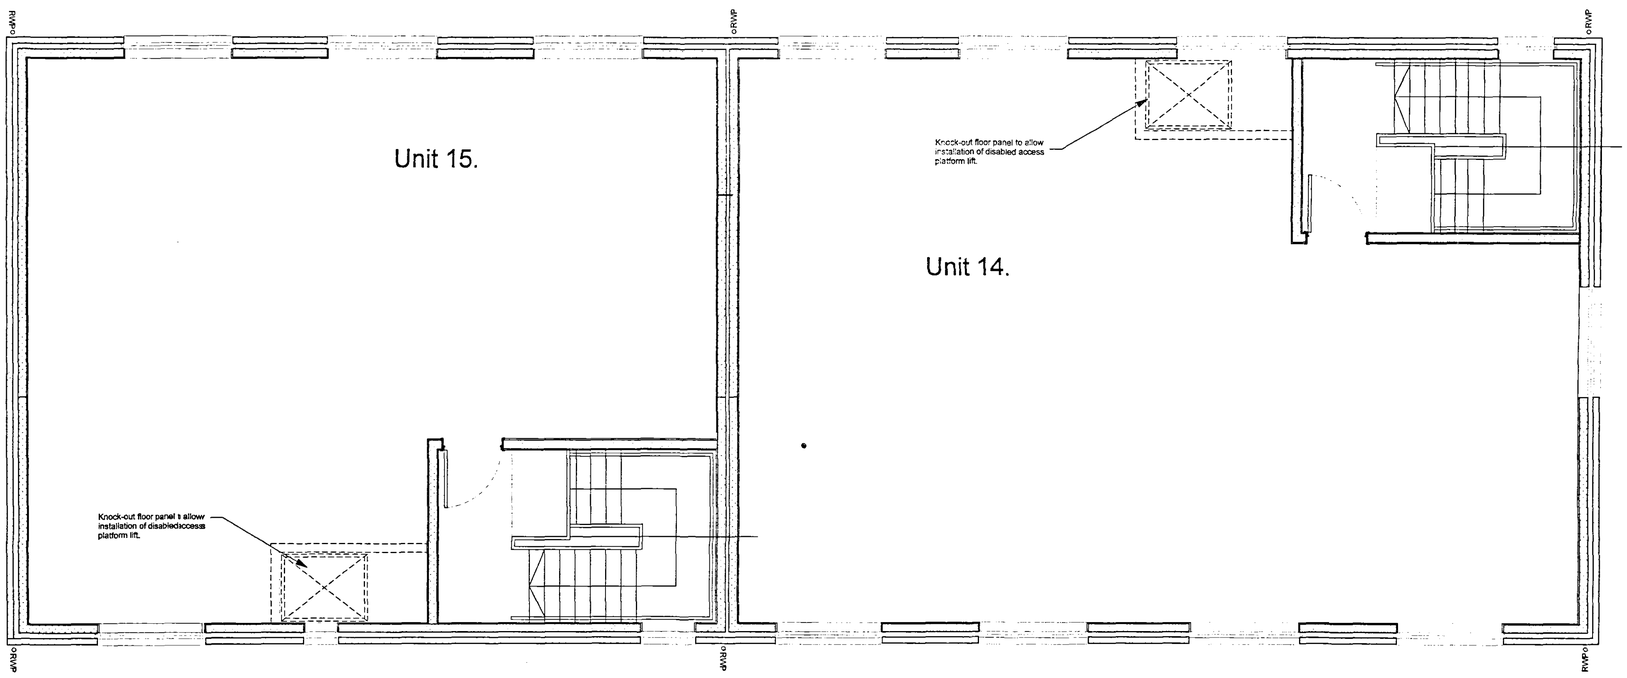

FIRST FLOOR

SHDC
Planning & Development
28 NOV 2006
Ref:

DETACHED PLAN

Ref	Revision	Date
x	Drawings updated for Planning Issue	31/05/06
A	Gable windows added	29/09/06

Drawn ES/NM
Scale 1:50@A1 1:100@A3
Date 31/05/06

Project Wardentree Business Park, Spalding
Drawing Units 14 & 15 Ground and First Floor Plans
Project Number 05073
Drawing Number 122
Revision A

Status Planning
Partner BS
Checked BS

Bagley Croft
Hinksey Hill
Oxford OX1 5BS
t 01865 329100
f 01865 326822
e @oxford-architects.com
w oxford-architects.com
OXFORD architects