
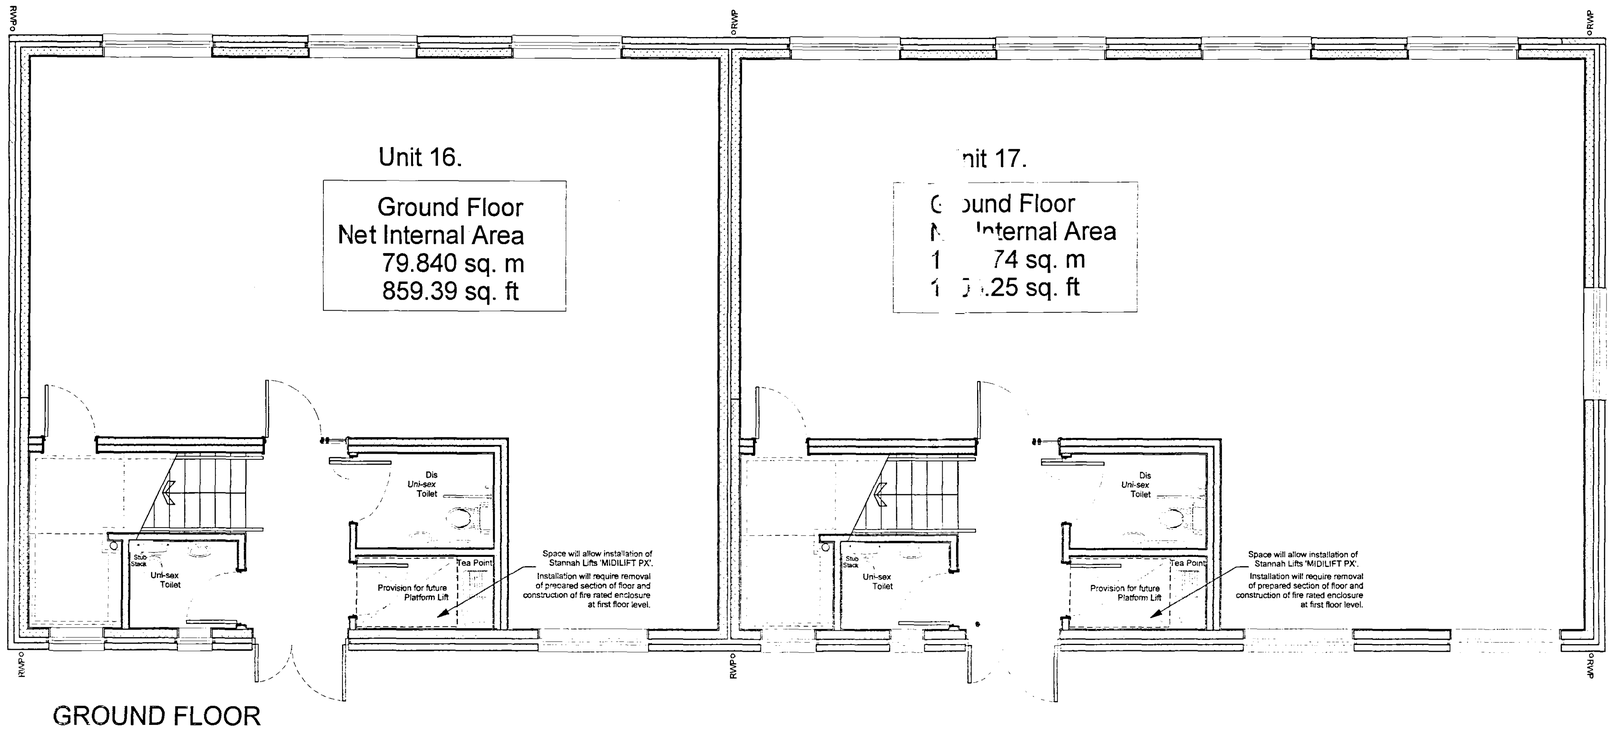


GROUND FLOOR

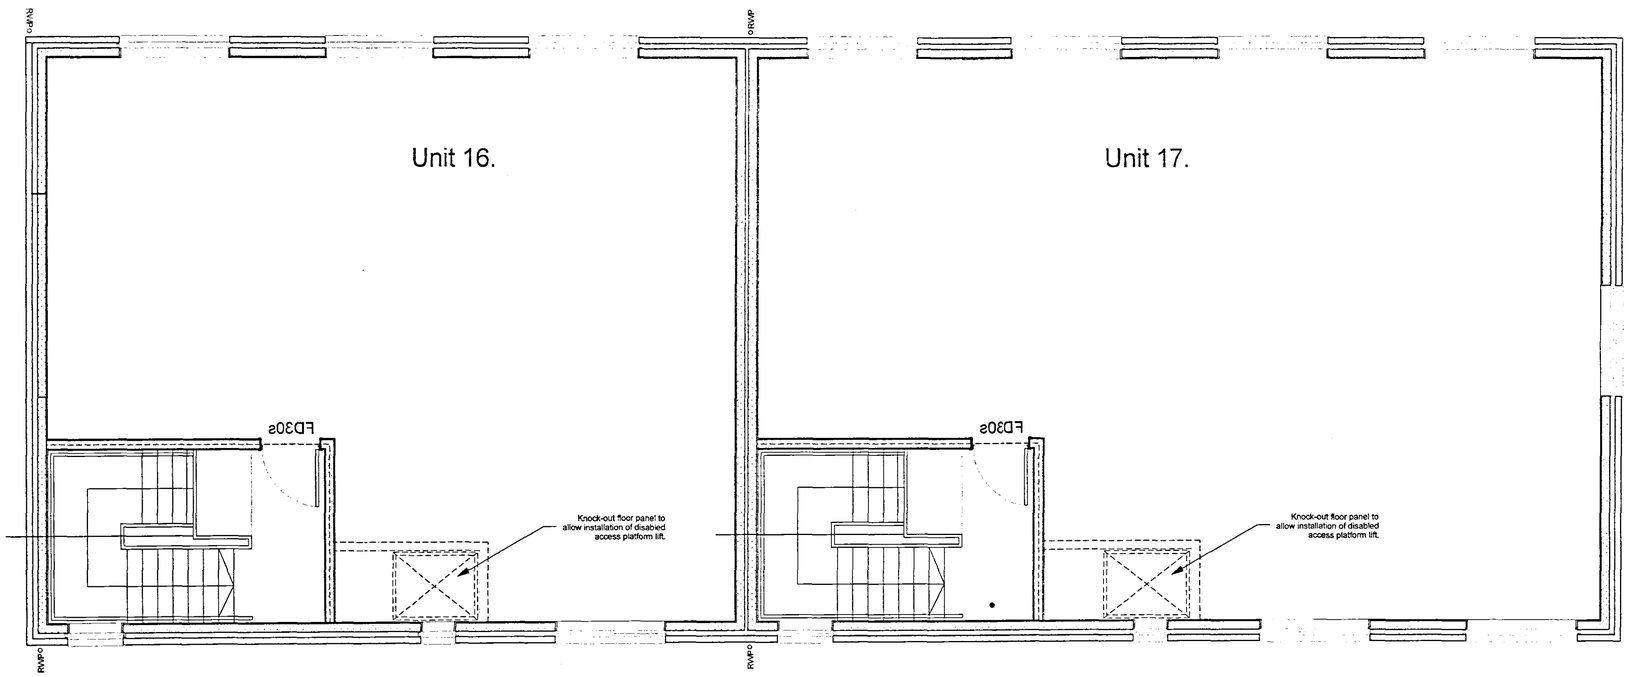

FIRST FLOOR

SHDC
Planning & Development
2 8 NOV 2006
Ref:

Ref	Revision	Date
x	Drawings updated for Planning Issue	31/05/06
A	Gable windows added	29/09/06

Dawn: ES/NM
Scale: 150@A1 1100@A3
Date: 31/05/06

Project: Wardentree Business Park, Spalding
Drawing: Units 16 & 17 Ground and First Floor Plans
Project Number: 05073
Drawing Number: 123
Revision: A

Status: Planning
Partner: BS
Checked: BS

Bagley Croft
Hinksey Hill
Oxford OX1 5BS
t 01865 329100
f 01865 326822
e @oxford-architects.com
w oxford-architects.com
OXFORD architects