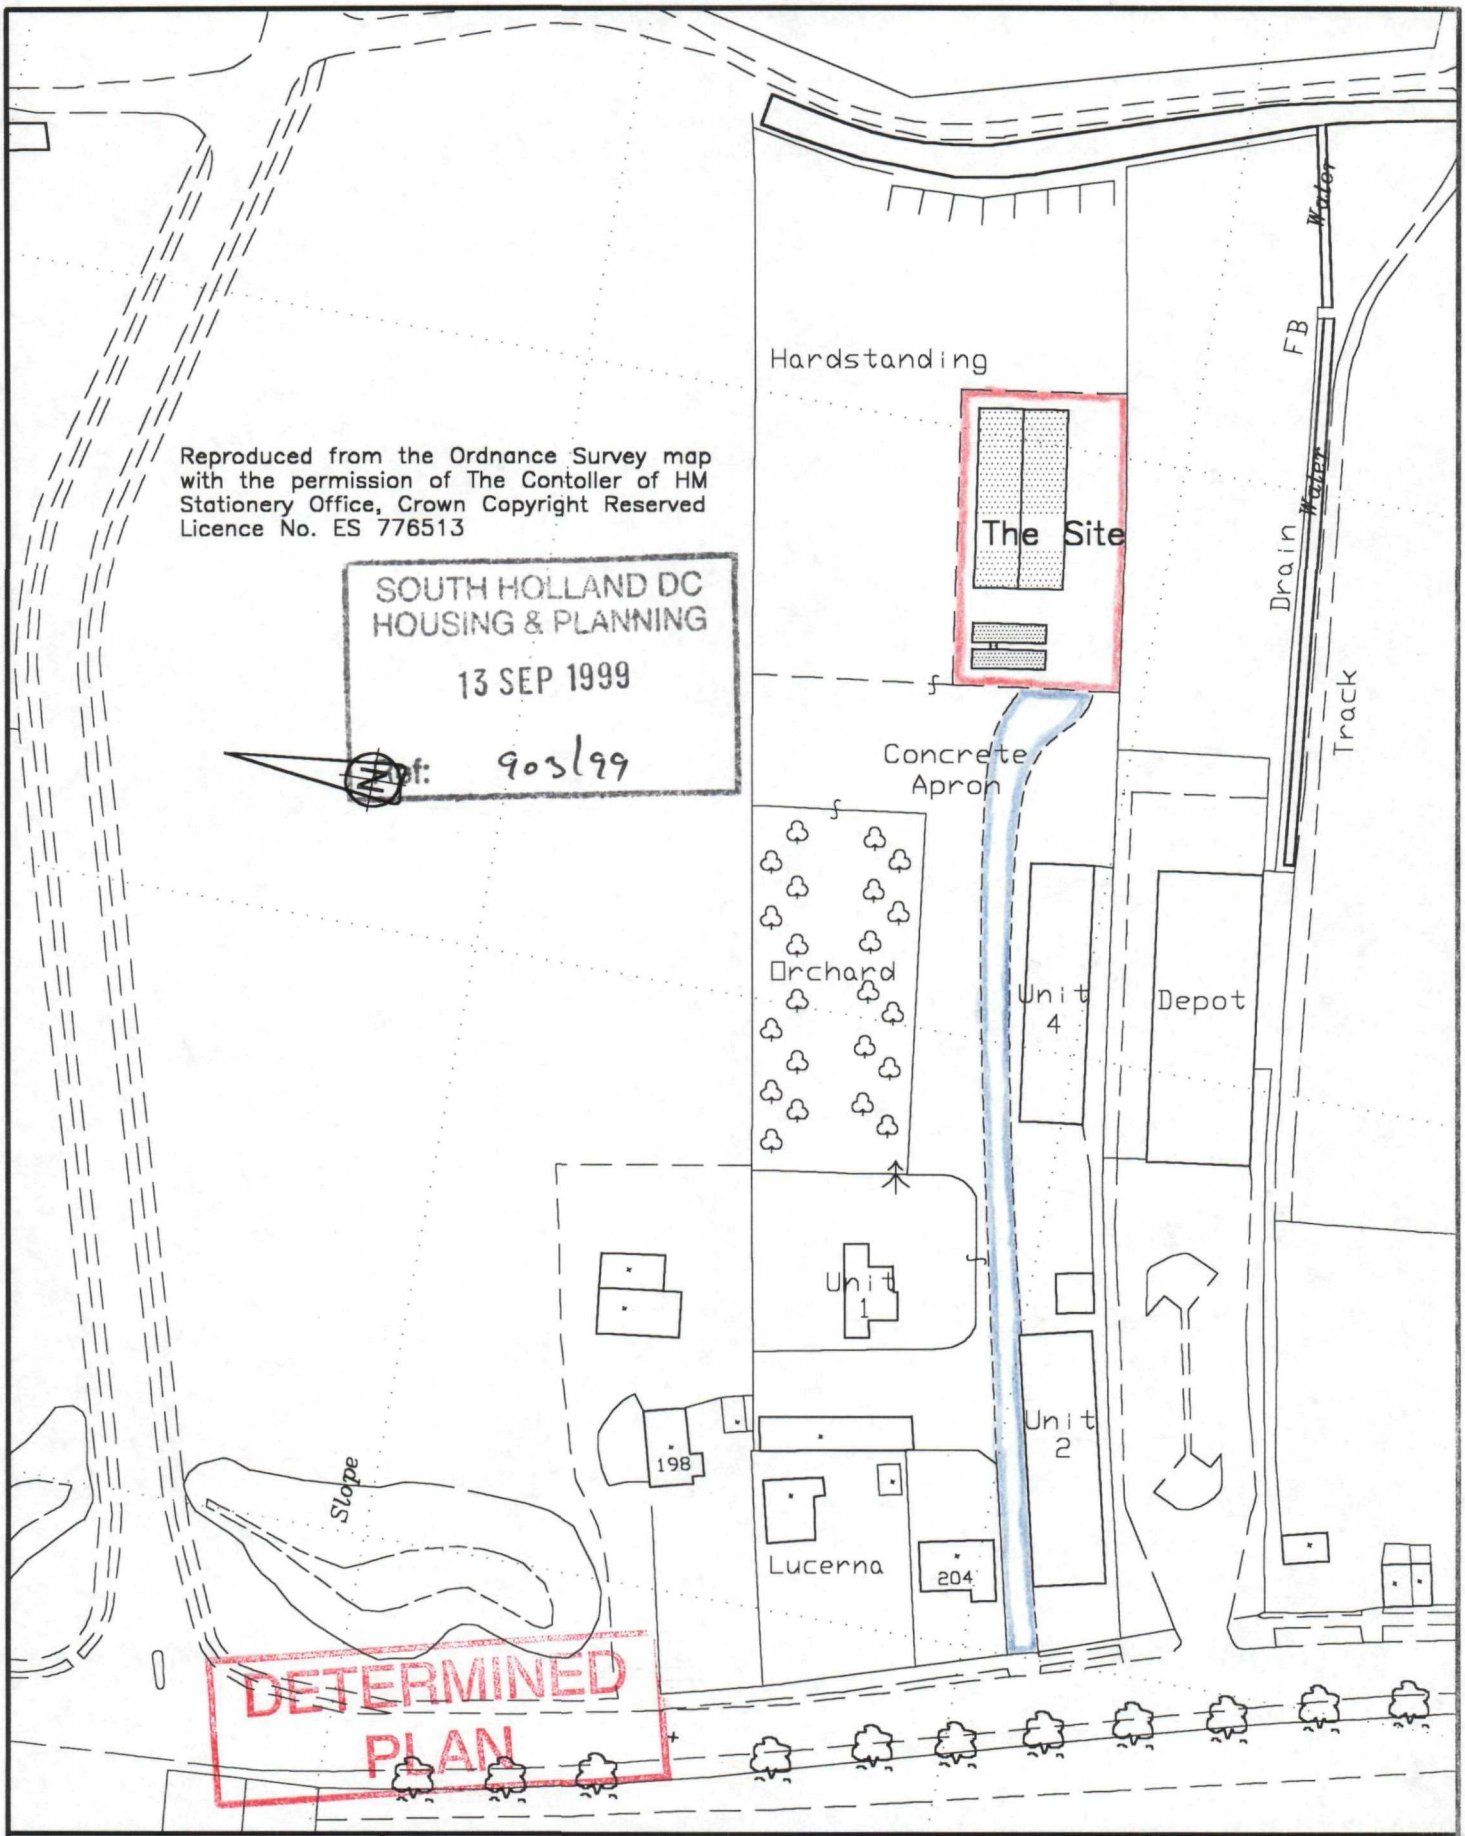



| | |
|---|---|
| Drawing No. GP/098/001 | Drawn S.A.K |
| Harcross Site Spalding | Scale 1 : 1250 |
| | Date 13:07:98 |
| TITLE Site Plan | |


RH & RW CLUTTON

The Estate Office
Sutton Bridge, Spalding, PE12 9QS
Telephone: 01406 351284 Mobile: 0836 675966
Email: skenny3051@aol.com