

Reproduced from the Ordnance Survey map with the permission of The Contoller of HM Stationery Office, Crown Copyright Reserved Licence No. ES 776513

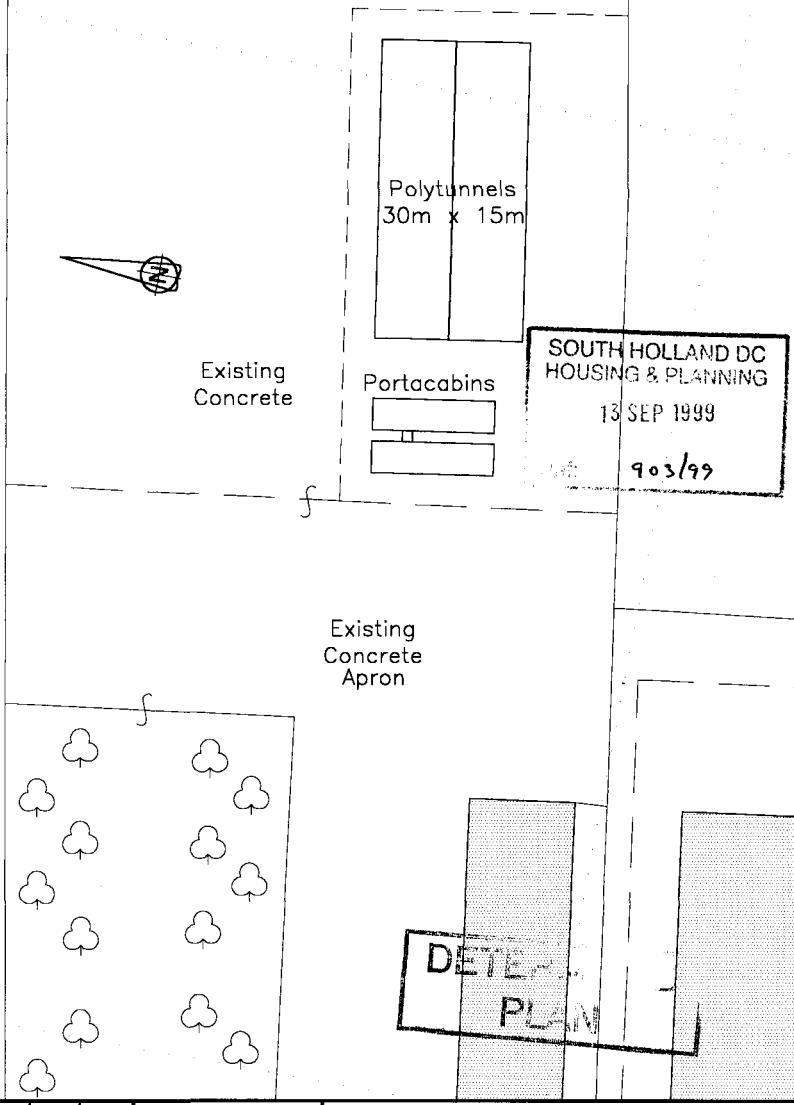


Drawing No. GP/098/003	Drawn S.A.K
Harcross Site Spalding	Scale 1 : 500
	Date 10:09:99
TITLE Block Plan	

RH & RW CLUTTON
The Estate Office
Sutton Bridge, Spalding, PE12 9QS
Telephone: 01406 351284 Mobile: 0836 675966
Email: skenny3051@aol.com


This drawing is copyright and may not be altered, traced, copied, photographed or used for any purpose other than that for which it is issued without consent of RH & RW Clutton

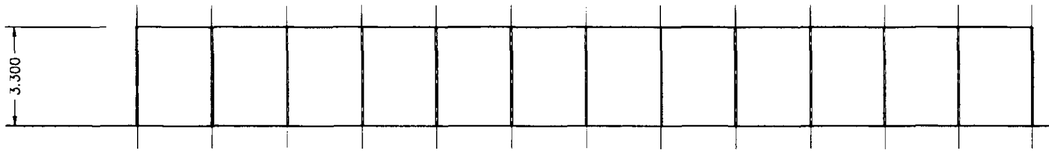


North and South Elevations

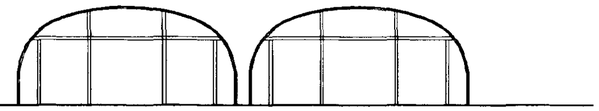

East and West Elevations

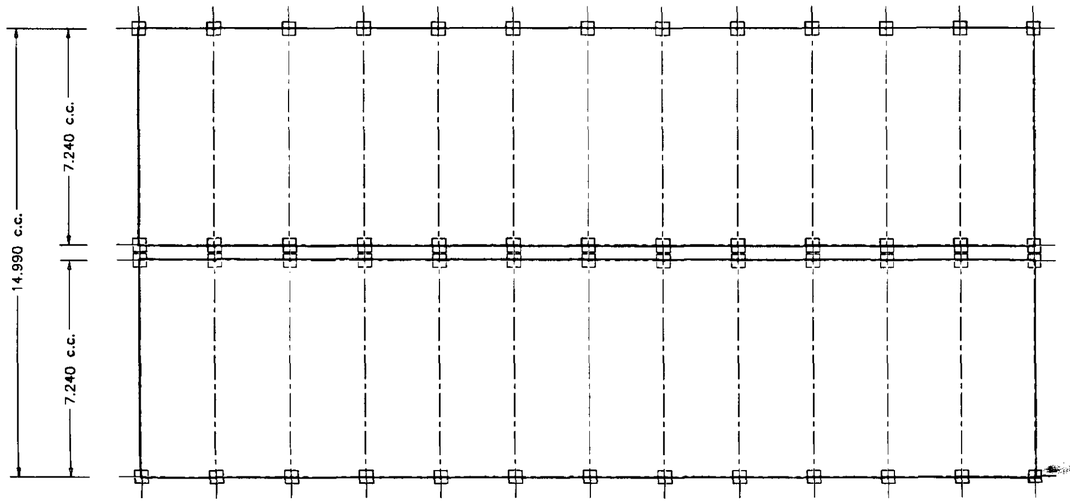


Plan

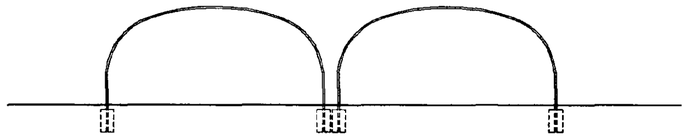


Typical Cross Section

Polytunnels

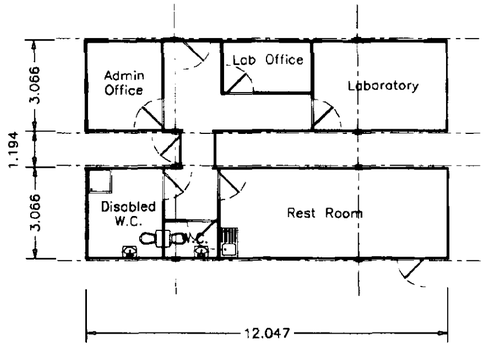

Plan

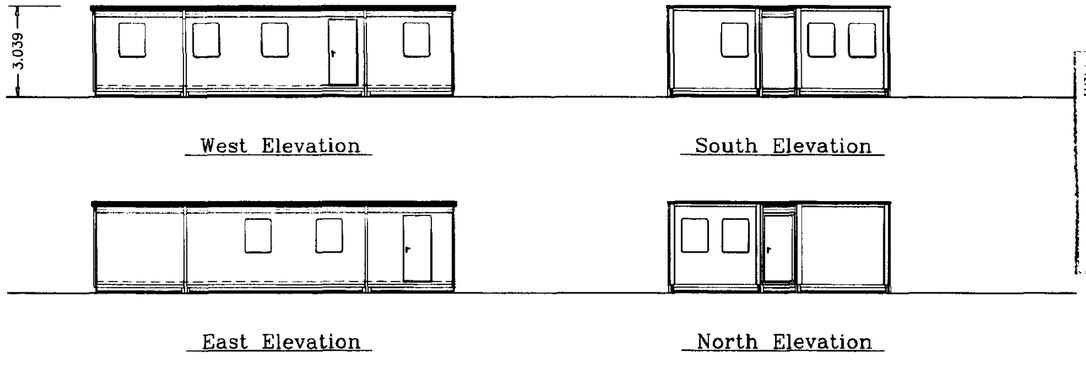

West Elevation

South Elevation

East Elevation

North Elevation

Portacabins

0 0.5 1 2 3 4 5
SCALE

RH & RW CLUTTON
The Estate Office
Sutton Bridge, Spalding, PE12 9QS
Telephone: 01406 351284 Mobile: 0836 675966
Email: skenny3051@aol.com

PROJECT TITLE
The Growing Place
Harcos Site

DRAWING
Portacabin and Polytunnel
Plans and Elevations

REV	DESCRIPTION	DATE	BY

SCALE N.T.S
DRAWN S.A.K.
DATE 10-09-99
DRAWING No. GP/098/030

SOUTH HOLLAND DC
HOUSING & PLANNING
13 SEP 1999
Ref. H04/99

DETERMINED
PLAN