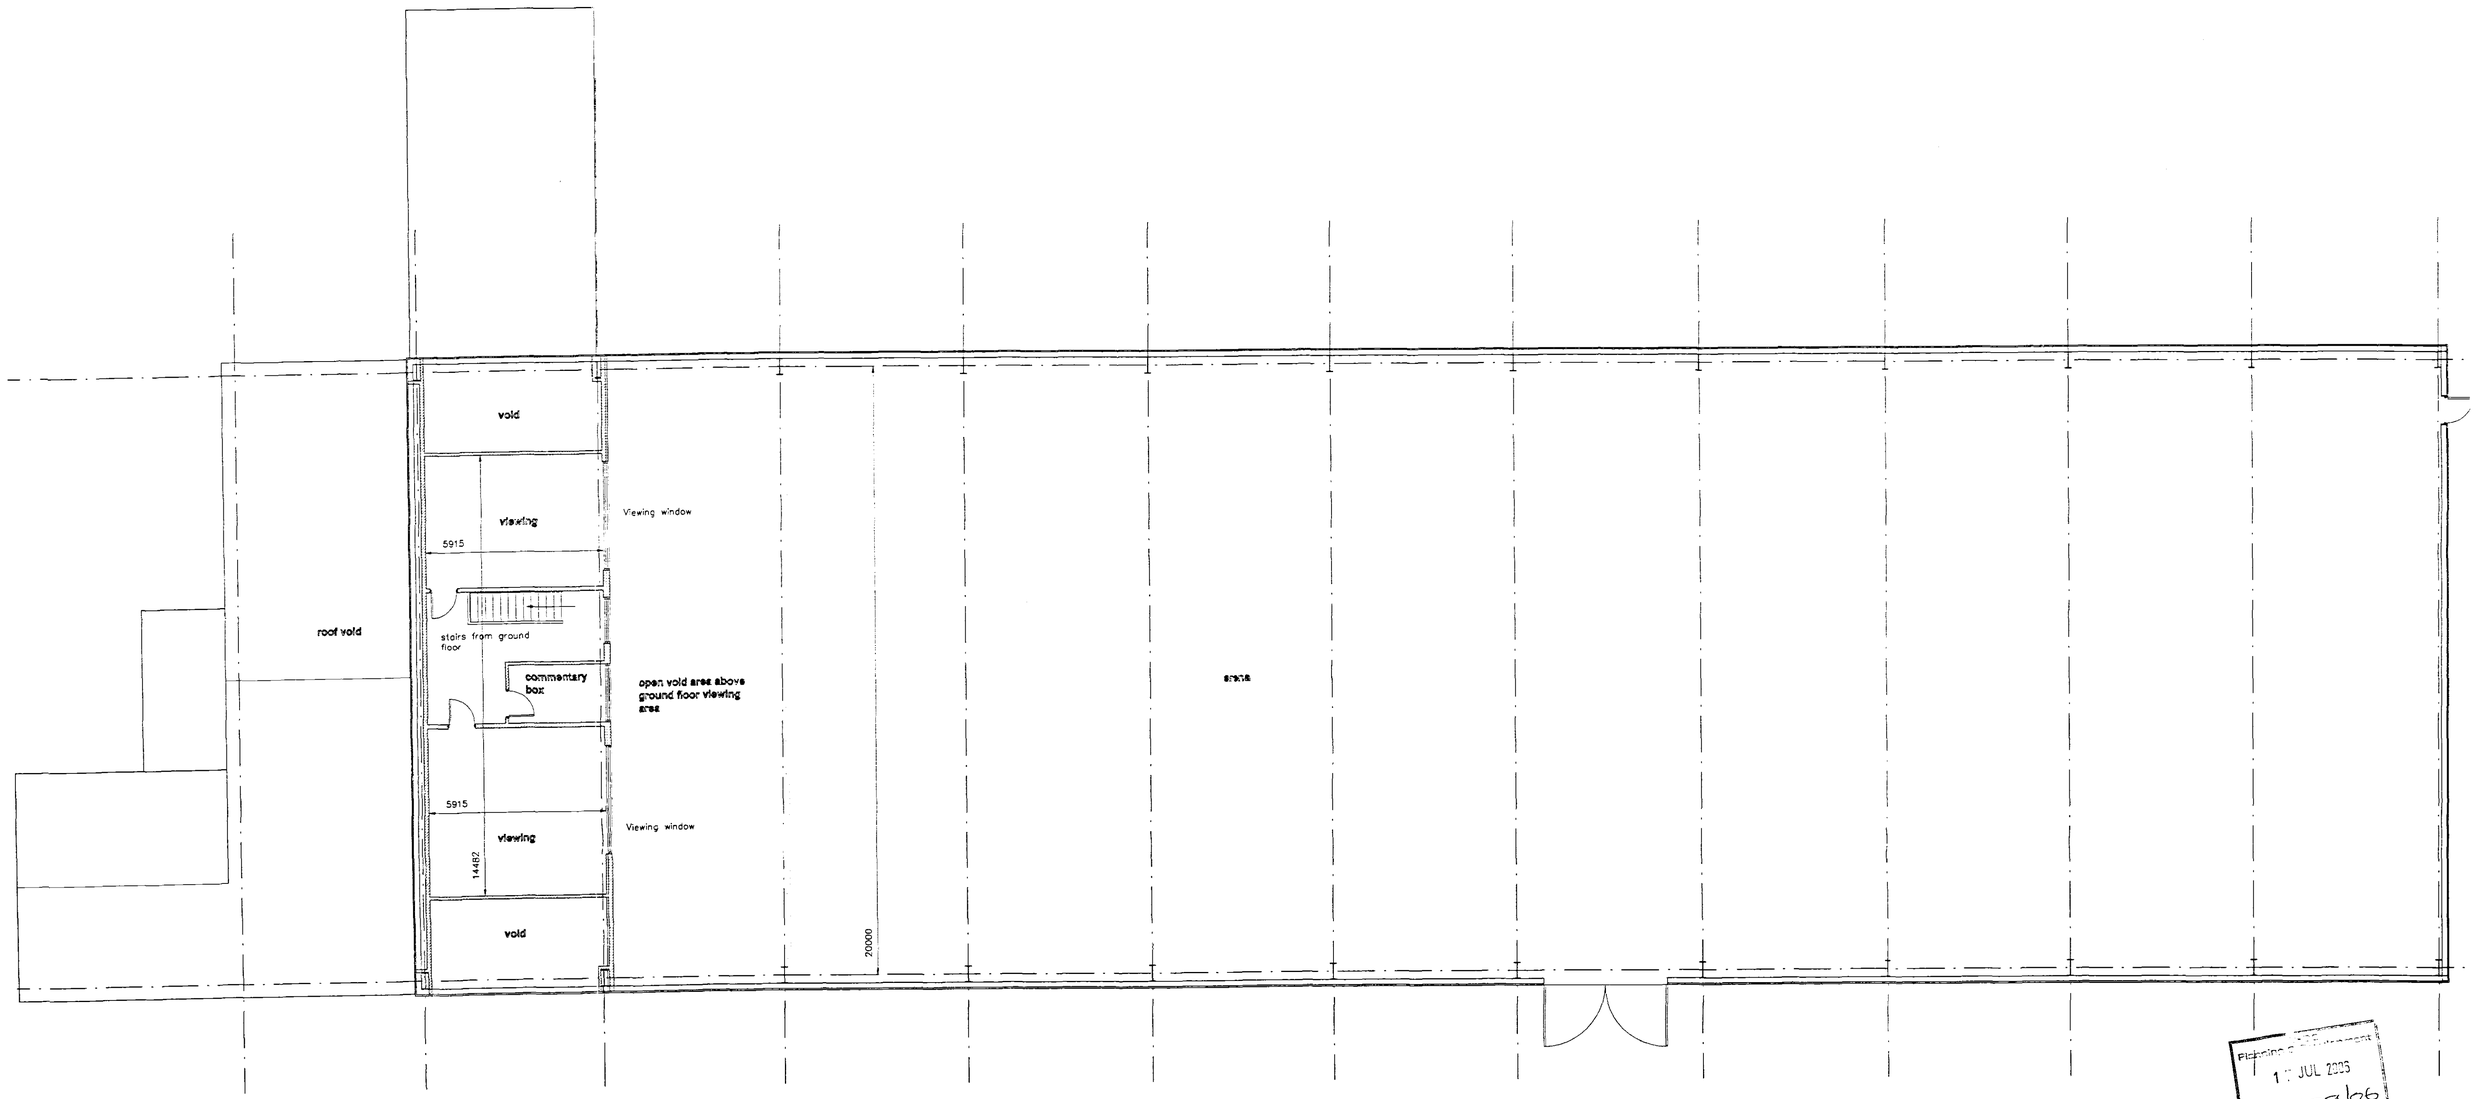


Planning & [illegible] Department
17 JUL 2025
Ref: 09/0166

DETERMINED PLAN

AMENDMENTS

A

First Floor Plan Scale 1:100

L. A. Building Design
Architectural and Surveying Practice
55 Hannam Boulevard
Spalding
Lincolnshire PE11 1LB
Telephone/Fax: Spalding (01775) 711437

Peter S Lithgow MCIOB MBIAT
Member of the Chartered Institute of Building and
Member of the British Institute of Architectural Technologists

project
Proposed Equestrian Development on Land at
Northgate, Pinchbeck, Spalding
Lincolnshire

client
JSP Holdings

drawing
GENERAL ARRANGEMENT
ARENA
FIRST FLOOR VIEWING GALLERY ETC

date	scale(s)
NOV 2005	1:100
drawn by	checked
Peter Lithgow	
job no	drawing no
01/42	09