

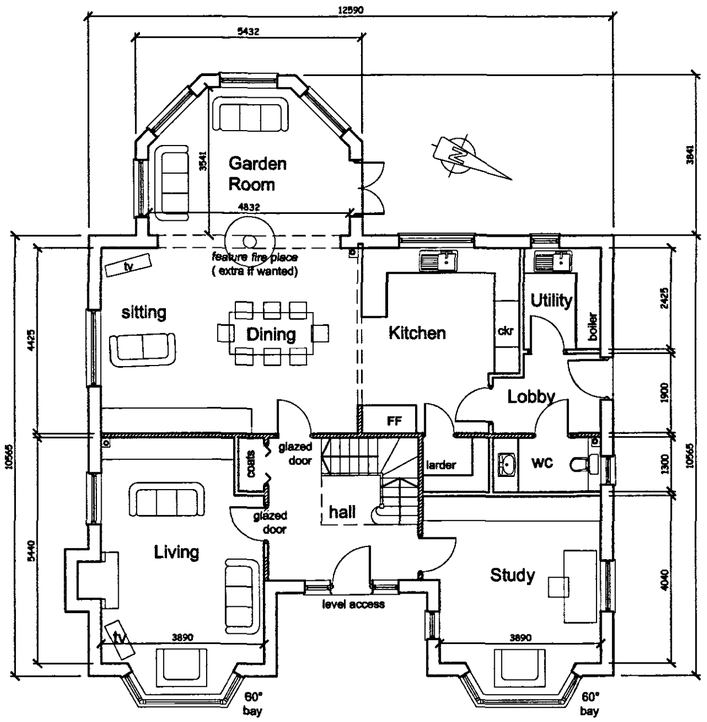


Ground Floor Plan A

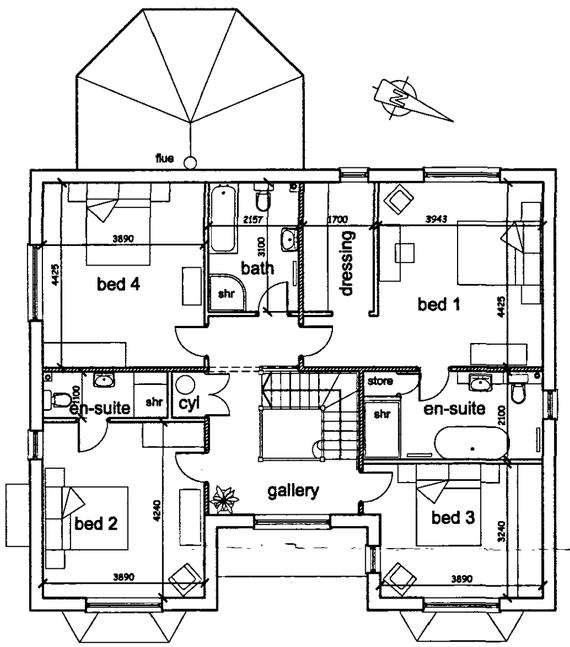

First Floor Plan A

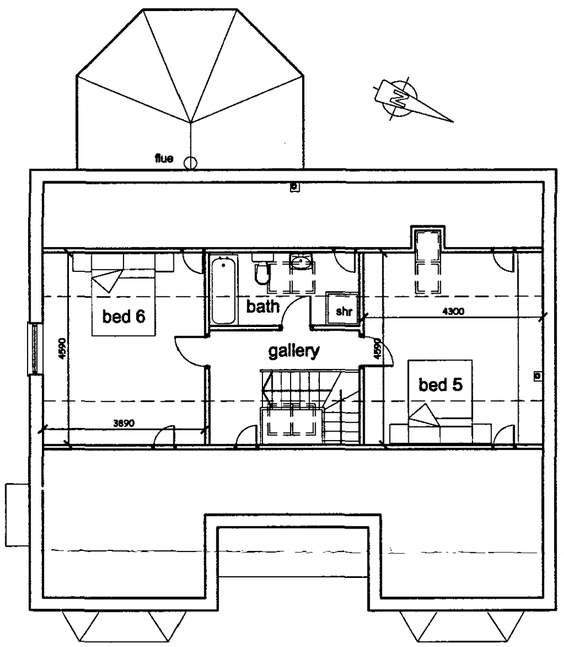

Second Floor Plan

Floor Area of house (GIA) 296.8 sq m (3195 sq ft)

Floor Area Measured Externally 332.7 sq m

Proposed Dwelling - Plans

SCALE IN METRES

0 1 2 3 4 5 10 15

A2

SHDC
Planning & Development
19 AUG 2008
Ref: 0916/08

FILE COPY

PLANNING
PLAN

ROBERT LOWE
CHARTERED ARCHITECT
1-2 North End, Swineshead
Boston, Lincs., PE20 3LR
Phone 01205-821117
Fax 01205-821139
info@lowe-architects.com

Project: Proposed New Dwelling
2 Penny Toft Lane, Pinchbeck
Lincolnshire

Client: Dale-Esk Developments Ltd

Drawing Title: Proposed Dwelling Plans

Date: May 2008

Scale: 1: 100 on A2

Project No: 08050

Drawn: JM

Drawing No: 04

Rev: B

Contractors are to check all dimensions on site and to report any discrepancy to the Architect. Do not scale from the drawing.
© 2005